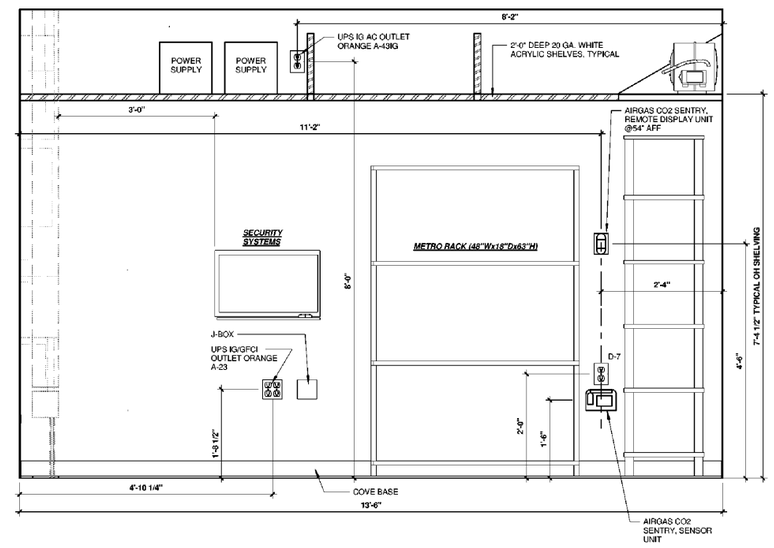

1 **ELEVATION @ BOH**
3/4" = 1'-0"

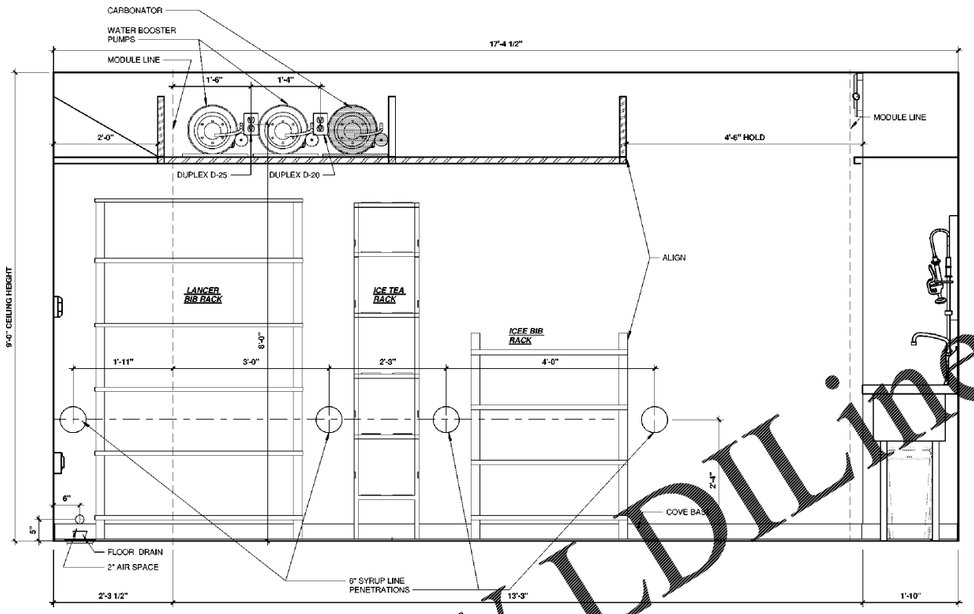

2 **ELEVATION @ BOH**
3/4" = 1'-0"

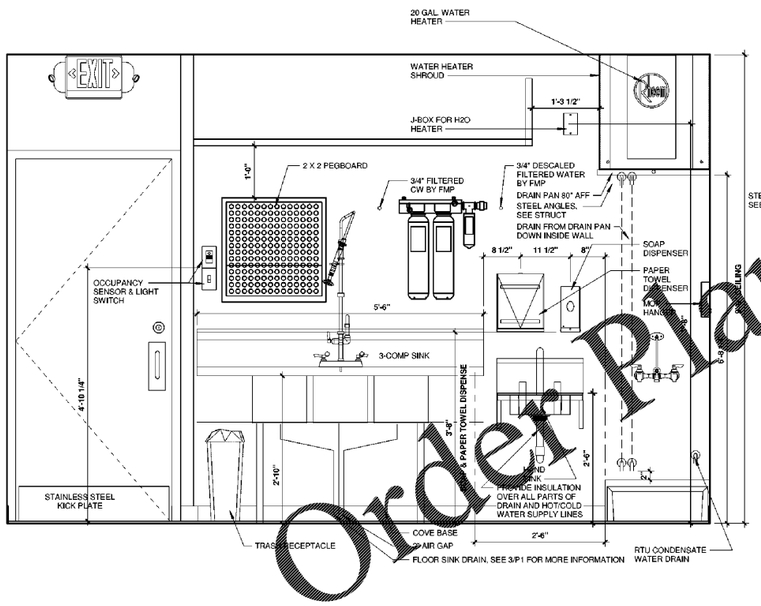

3 **ELEVATION @ BOH**
3/4" = 1'-0"

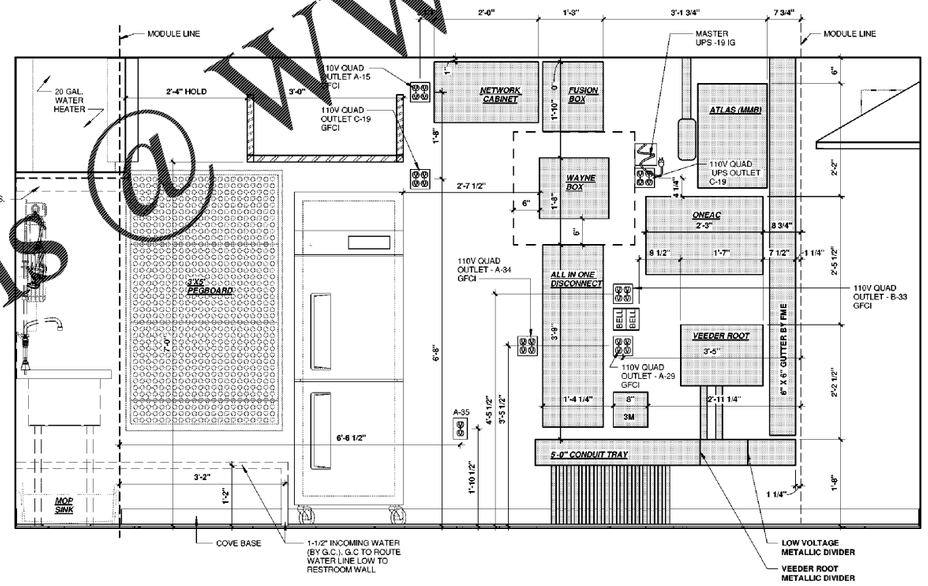

4 **ELEVATION @ BOH**
3/4" = 1'-0"

EQUIPMENT	WIDTH (W) X HEIGHT (H) X DEPTH (D)	QTY.
(ATLAS) MMB	16" X 24" X 8"	1
FUSION BOX	14" X 16" X 3"	2
ONEAC	27" X 18" X 7.5"	1
VEEDER ROOT	19" X 14" X 9"	1
3M	8" X 8" X 5"	1
NETWORK CABINET	24" X 14" X 18"	1
ALL IN ONE DISCONNECT	14" X 42" X 5.3"	1

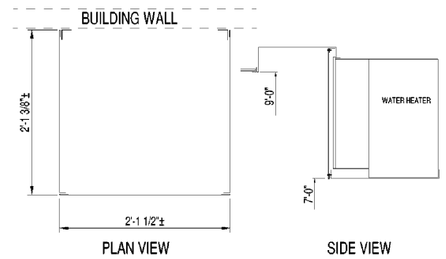

5 **WATER HEATER SHROUD**
3/4" = 1'-0"

Order Plans @ WWW.LDILine.com

GreenbergFarrow
21 South Evergreen Avenue
Suite 200
Arlington Heights, Illinois 60005
t: 847.788.9200

COPYRIGHT NOTICE
This drawing is the property of the above referenced Professional and is not to be used for any purpose other than the specific project and site named herein, and cannot be reproduced in any manner without the express written permission from the Professional.

ISSUE RECORD

DATE	REV.	DESCRIPTION
05/20/2020		PERMIT SUBMISSION SET
06/07/2020	1	OUT TO BID SET

STATE OF SOUTH CAROLINA
GREENBERG FARROW INC.
ARLINGTON HTS., IL
03030
REGISTERED ARCHITECTS

PROFESSIONAL SEAL

STATE OF SOUTH CAROLINA
SUSAN KOUGIAS
Arlington Hts., IL
No. 9551
08-07-20
REGISTERED ARCHITECT

PROFESSIONAL IN CHARGE
SUSAN NELSON KOUGIAS

PROJECT MANAGER
JOHN NASHED

QUALITY CONTROL
CHRIS CERBO

DRAWN BY
SS

PROJECT NAME

MURPHY EXPRESS

MURPHY OIL CONVENIENCE STORE
4400 AUGUSTA RD & OAK DR, LEXINGTON
SOUTH CAROLINA 29073

FREY-MOSS STRUCTURE
1801 Rockdale Industrial Blvd.
Conyers, Georgia 30012
Voice: (800) 366-6385
Fax: (770) 483-6037

FMS JOB NUMBER
G20MU000161

FMS MODEL NUMBER
XXXXXX

PROJECT NUMBER
20181975.5

SHEET TITLE

INTERIOR ELEVATIONS

SHEET NUMBER

E12

PROTO V2.0 11/01/2019

C:\Users\SMEPRO\Desktop\Murphy\2020-05-21 Lexington, SC (Dallas)\Building\20181975.5 Lexington, SC (Dallas) - 2020 Building v2.0_kshrd.rvt