GENERAL NOTES

1. QUANTITIES ARE SHOWN FOR INFORMATION ONLY. THE CONTRACTOR IS RESPONSIBLE FOR HIS OR HER OWN QUANTITIES. IF THERE IS A CONFLICT BETWEEN QUANTITIES AND SPACING, SPACING SHALL PREVAIL.
2. ALL AREAS NOT COVERED BY CONSTRUCTION OR PLANT BED AREAS, SHALL BE PLACED IN SOD TURF OR HYDROSEED. AREAS WITHIN DISTURBED AREA LIMITS NOT SPECIFICALLY CALLED OUT TO BE SODDED TO BE HYDROSEEDED.
3. ALL SHRUBS AND TREES TO BE MECHANICALLY IRRIGATED.
4. ALL NEW PLANTINGS WILL BE MECHANICALLY IRRIGATED, CONTRACTOR SHALL SUPPLY SHOP DRAWINGS.

PLANT SCHEDULE

KEY	BOTANICAL NAME	COMMON NAME	QUANTITY	SIZE	SPACING
A	QUERCUS SHUMARDII	SHUMARD OAK	15	2" CAL.	AS SHOWN
B	LAGERSTROEMIA INDICA 'CATAWBA'	CATAWBA CRAPE MYRTLE	8	15 GAL.	AS SHOWN
C	MAGNOLIA GRANDIFLORA 'LITTLE GEM'	DWARF MAGNOLIA	24	15 GAL.	AS SHOWN
D	OSMANTHUS FRAGRANS	FRAGRANT OLIVE	4	7 GAL.	AS SHOWN
E	JUNIPERUS VIRGINIA	EASTERN RED CEDAR	55	15 GAL.	AS SHOWN
F	LOROPETALUM CHINENSE 'PURPLE PIXIE'	DWARF LOROPETALUM	34	3 GAL.	AS SHOWN
G	ILEX VOMITORIA 'BOURDEAUX'	DWARF YAUPON HOLLY	50	3 GAL.	AS SHOWN
H	PITTOSPORUM TOBIRA 'WHEELERS DWARF'	DWARF PITTOSPORUM	52	3 GAL.	AS SHOWN
I	LIGUSTRUM JAPONICUM 'RECURVIFOLIUM'	RECURVE LIGUSTRUM	52	3 GAL.	AS SHOWN
J	LIROPE MUSCARI 'AZTEC GRASS'	AZTEC GRASS	265	6" POT	12" O.C.
SOD	CYNODON DACTYLON	BERMUDA SOD	7550	SF	AS SHOWN
SEED	CYNODON DACTYLON	BERMUDA HYDROSEED	AS SHOWN	SF	AS SHOWN

ALL PLANTS AND PLANT BEDS ARE TO BE MULCHED WITH A MIN 3" HARDWOOD MULCH (NO STAIN)

NOTE:
- *THE CONTRACTOR SHALL STAKE AND WRAP THE TREES AT HIS OR HER OWN DISCRETION.
- THE CONTRACTOR SHALL GUARANTEE ALL PLANT MATERIAL FOR (12) TWELVE MONTHS AS PER SECTION 3.08-A OF PLANTING SPECIFICATIONS.
- PLANT SO THAT TOP OF ROOT BALL IS EVEN WITH THE FINISHED GRADE.

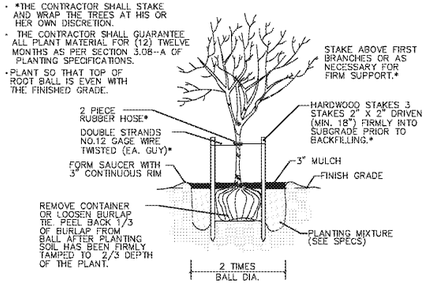

LARGE TREE PLANTING AND STAKING DETAIL
not to scale

NOTE:
- PLANT SO THAT TOP OF ROOT BALL IS EVEN WITH THE FINISHED GRADE.

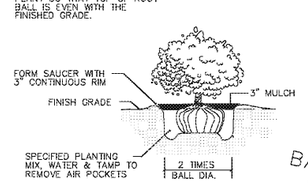

SHRUB PLANTING DETAIL
not to scale

NOTE: ENTIRE PLANTING BED SHALL BE TILLED AND PREPARED AS SPECIFIED.

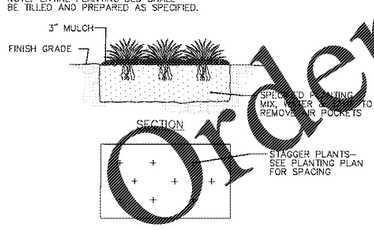

PLANTING BED DETAIL
not to scale

3 DAYS BEFORE DIGGING IN SOUTH CAROLINA
CALL 1-800-922-0983

UNDERGROUND LOCATORS.
CONTRACTOR SHALL CONTACT THE UNDERGROUND LOCATORS EVERY 10 DAYS FOR AN UPDATE TO UTILITY LOCATIONS.

0 10 20 40 80
(IN FEET)
1 inch = 20 ft.

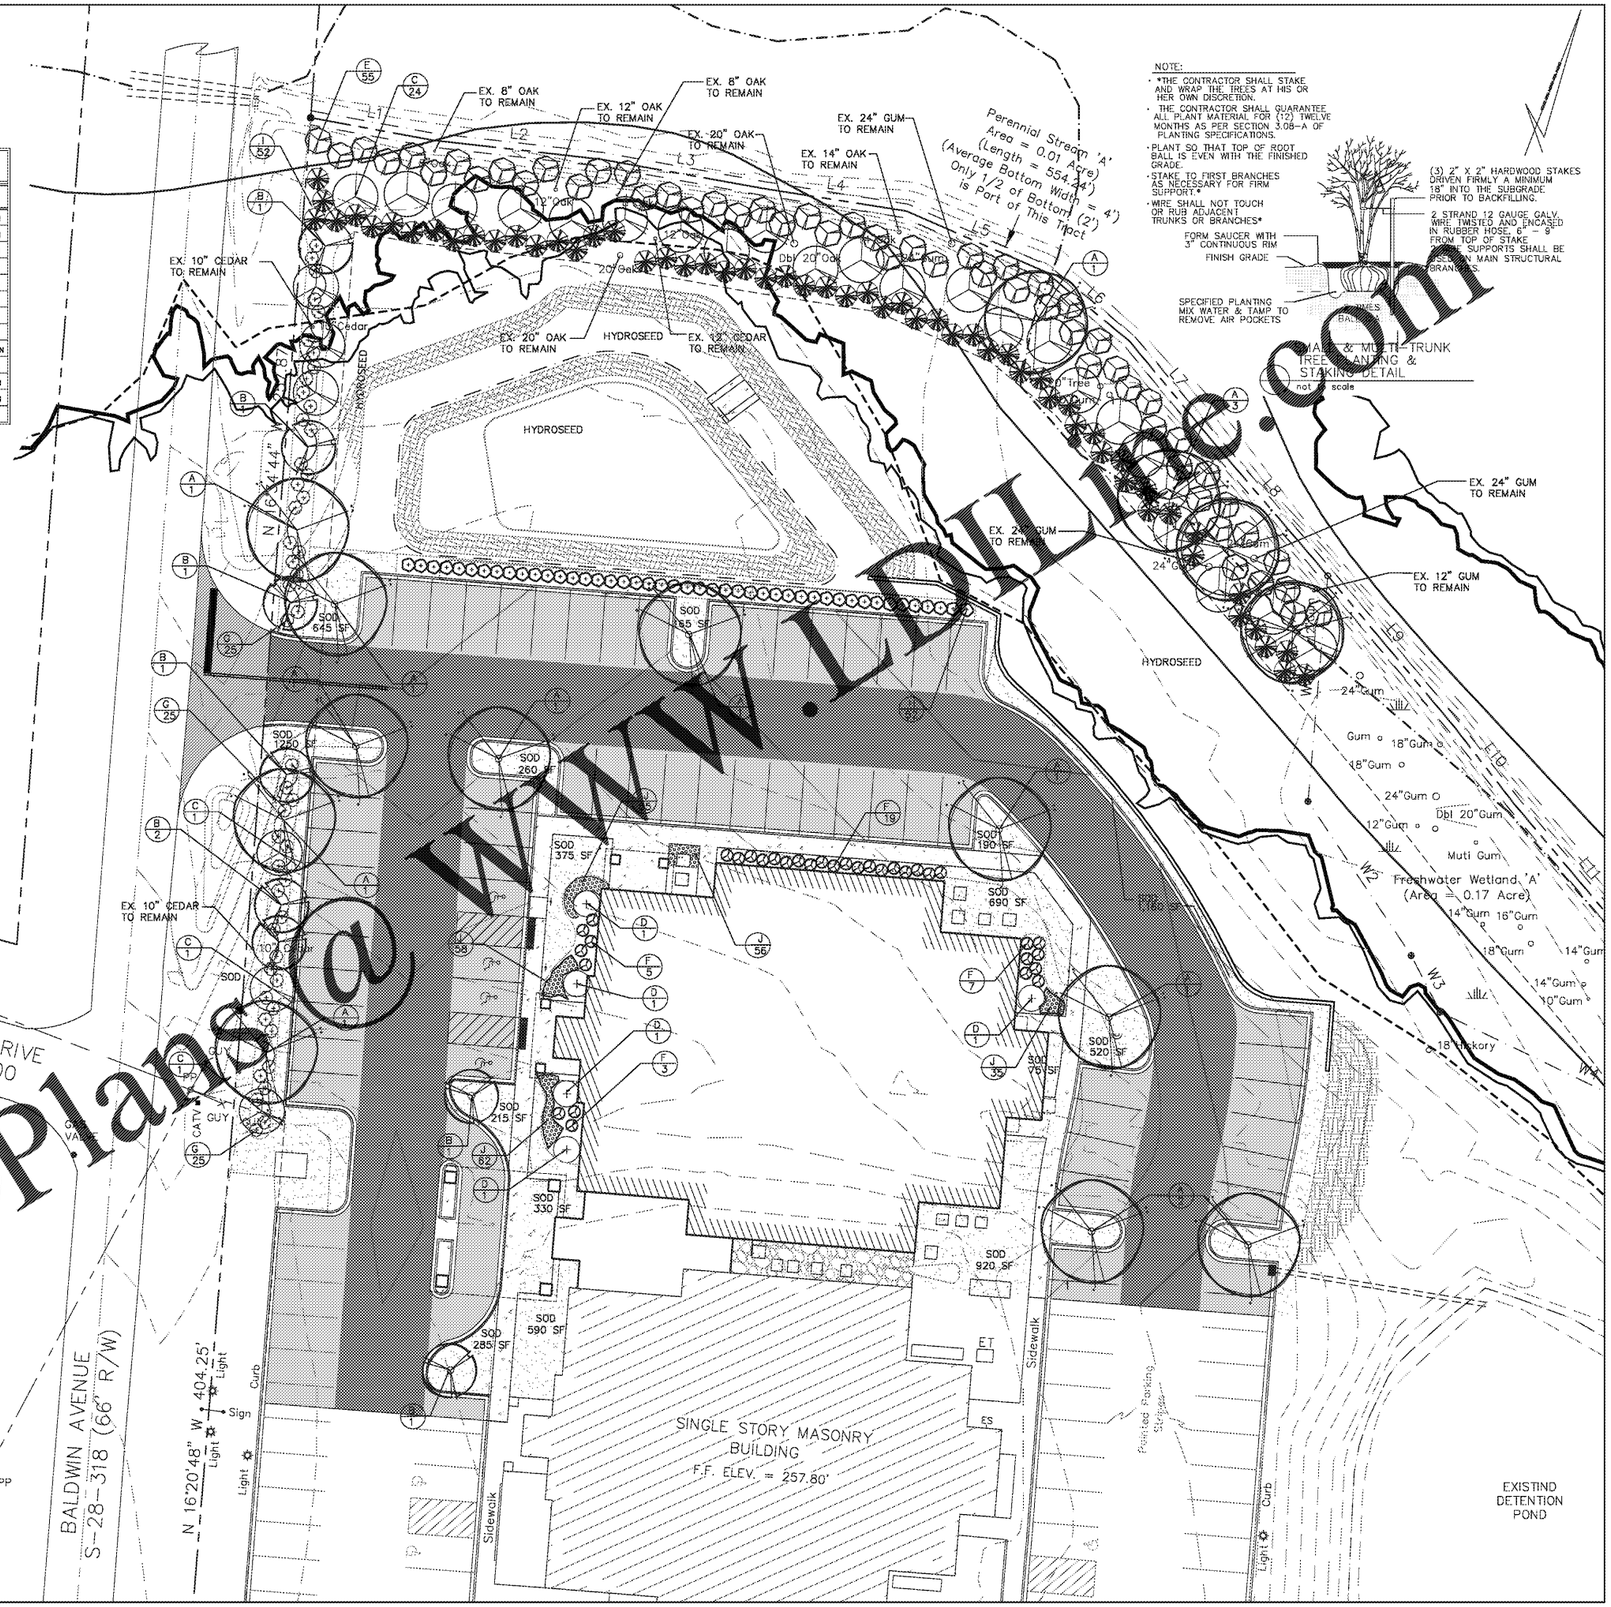

NOTE:
- *THE CONTRACTOR SHALL STAKE AND WRAP THE TREES AT HIS OR HER OWN DISCRETION.
- THE CONTRACTOR SHALL GUARANTEE ALL PLANT MATERIAL FOR (12) TWELVE MONTHS AS PER SECTION 3.08-A OF PLANTING SPECIFICATIONS.
- PLANT SO THAT TOP OF ROOT BALL IS EVEN WITH THE FINISHED GRADE.
- STAKE TO FIRST BRANCHES AS NECESSARY FOR FIRM SUPPORT.*
- WIRE SHALL NOT TOUCH OR RUB ADJACENT TRUNKS OR BRANCHES*

SMALL & MULTI TRUNK TREE PLANTING & STAKING DETAIL
not to scale

JEFF A LEWIS AIA
ARCHITECTS
561 JACOBS MILL POND ROAD
ELGIN, SOUTH CAROLINA 29045
803.960.5026 / jeff@jeffalewisaia.com

THE LANDPLAN GROUP SOUTH
LANDSCAPE ARCHITECTURE • ENGINEERING • PLANNING
SOUTH CAROLINA NOLLA ORGANIZATION
THE LANDPLAN GROUP SOUTH
No. 3692
CERTIFICATE OF AUTHORIZATION
SOUTH CAROLINA
REGISTERED LANDSCAPE ARCHITECT
No. 2658
JEFFREY ALAN LEWIS

LUGOFF FACILITY EXPANSION
SANDHILLS MEDICAL FOUNDATION
28 BALDWIN AVENUE
LUGOFF, SOUTH CAROLINA 29078

REV.	DATE	DESCRIPTION
1.	11.22.19	Revised based on changes to FEMA flood maps.
2.	11.26.19	Revised landscape plan and plant schedule as per Rev. 1
3.	8.11.20	Bid Set

JOB #: 18-039-1 07.15.2019
TLPGS NO. 803-A

LANDSCAPING PLAN
C7.0

THIS DRAWING AND THE DESIGN SHOWN THEREON ARE THE PROPERTY OF JEFF LEWIS, AIA.-THE REPRODUCTION, COPYING OR OTHER USE OF THIS DRAWING WITHOUT WRITTEN CONSENT OF JEFF LEWIS AIA IS PROHIBITED AND INFRINGEMENTS WILL BE SUBJECT TO LEGAL ACTION.

Order Plans @ WWLDLife.com