THIS DRAWING AND THE DESIGN SHOWN THEREON ARE THE PROPERTY OF JEFF LEWIS, AIA.-THE REPRODUCTION, COPYING OR OTHER USE OF THIS DRAWING WITHOUT WRITTEN CONSENT OF JEFF LEWIS AIA IS PROHIBITED AND INFRINGEMENTS WILL BE SUBJECT TO LEGAL ACTION.

REF N

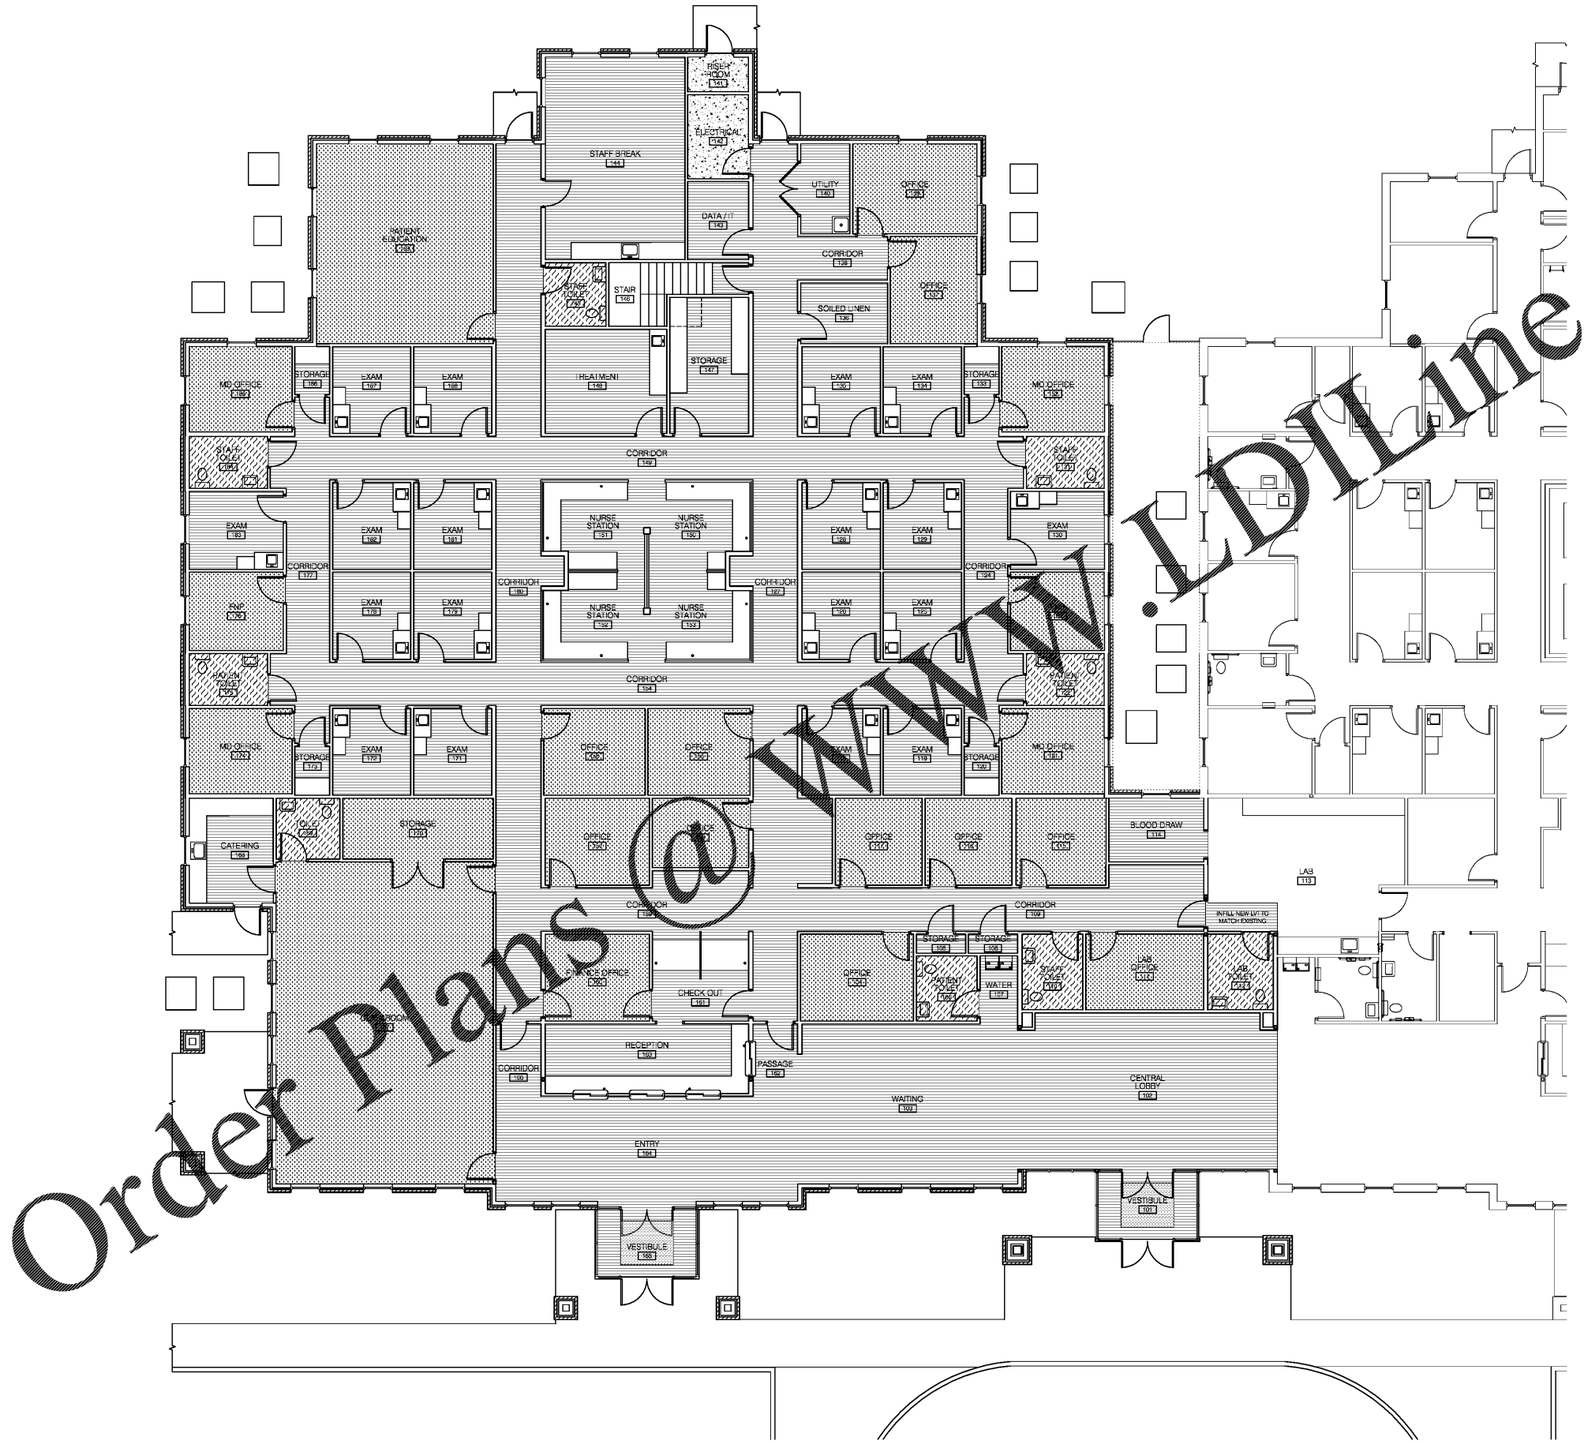

FLOOR FINISH LEGEND:

- CARPET
- LVT
- SHEET VINYL
- CONCRETE

FLOORING NOTES:

1. FLOOR MATERIAL INDICATED FOR PURPOSES OF INTENT ONLY. EXACT LAYOUT, PATTERN, EXTENTS, ETC. TO BE VERIFIED WITH OWNER/ARCHITECT PRIOR TO INSTALLATION.
2. FLOOR MATERIAL SHOWN SHALL CONTINUE UNDERNEATH FIXTURES, CASEWORK, WORK SURFACES, & OTHER FIXED COMPONENTS THAT DO NOT EXTEND TO THE FLOOR UNLESS INDICATED OTHERWISE. THIS SHALL INCLUDE ALL KNEE SPACES WHERE INDICATED AT CASEWORK. CONSULT WITH ARCHITECT FOR ANY DISCREPANCIES OR UNCERTAINTIES PRIOR TO INSTALLATION.

1 / A105 FLOOR FINISH PLAN
1/8" = 1'-0"

Order Plans@WWW.LDILine.com

JEFF A LEWIS AIA ARCHITECT
561 JACOBS MILL POND ROAD
ELGIN, SOUTH CAROLINA 29045
803.960.5026 / jeff@jeffalewisaia.com

STATE OF SOUTH CAROLINA
JEFFREY N. LEWIS
COLUMBIA, SC
04830
REGISTERED ARCHITECT

LUGOFF FACILITY EXPANSION
SANDHILLS MEDICAL FOUNDATION
28 BALDWIN AVENUE
LUGOFF, SOUTH CAROLINA 29078

REV.	DATE	DESCRIPTION

FLOOR FINISH PLAN

JOB #: 16-039-1 07.15.2019

A105