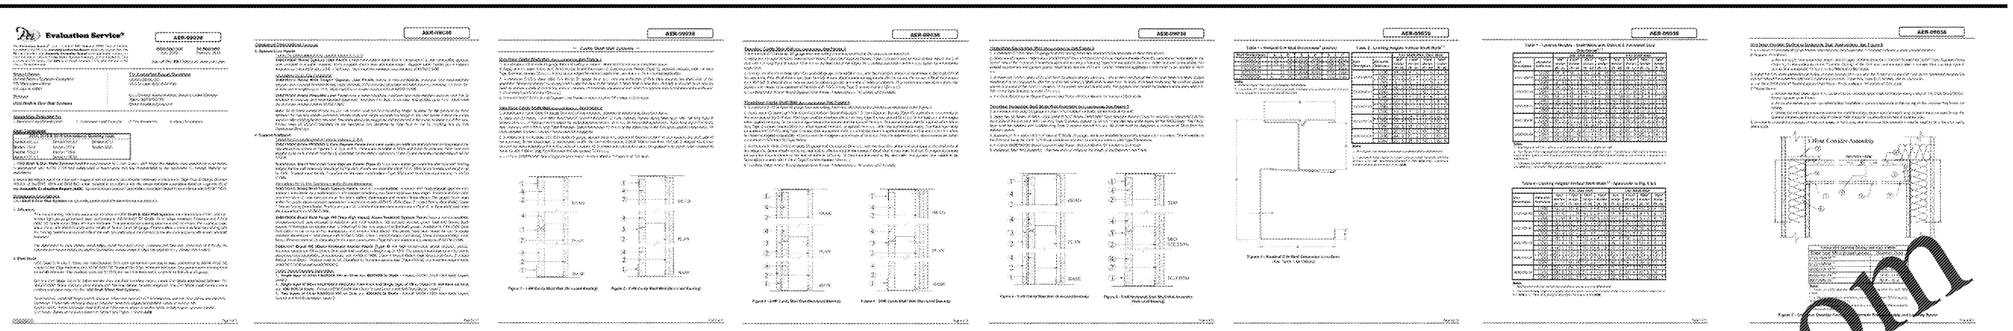

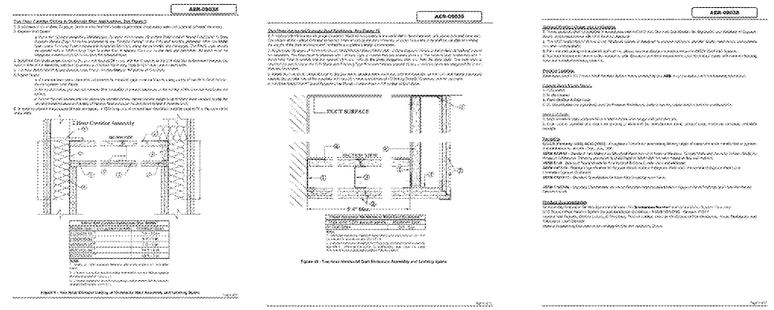

AER- 09038
6" = 1'-0"

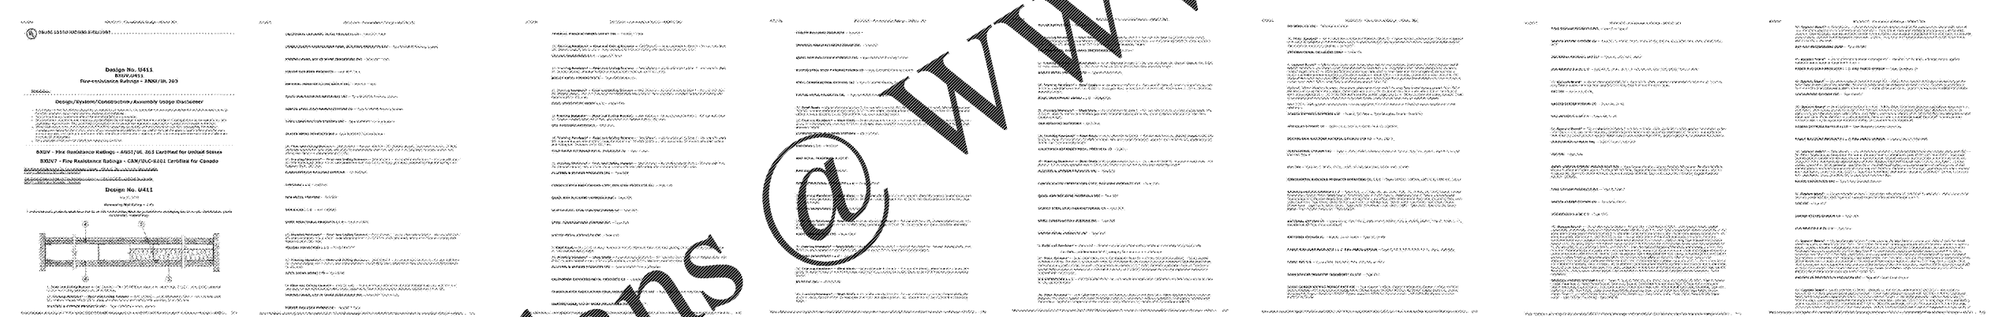

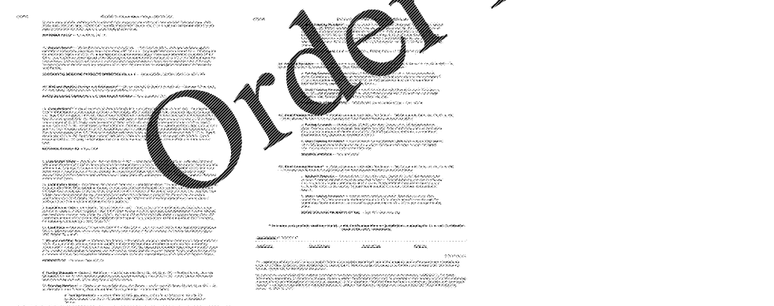

UL-411
6" = 1'-0"

Order Plans @ WWW.LDILine.com

ARCHITECTURE
INTERIORS
PLANNING

WTS
WATSON TATE SAVORY

NC STATE UNIVERSITY

LIBRARY RENOVATION - JORDAN HALL
N.C. STATE UNIVERSITY
RALEIGH, NC

JANA GOTTLIEB HARTENSTINE
REGISTERED PROFESSIONAL
9484
NORTH CAROLINA
CHARLOTTE, NC
08.24.2020

WATSON TATE SAVORY, INC.
REGISTERED PROFESSIONAL
52701
NORTH CAROLINA
CHARLOTTE, NC

ISSUE DATE: 08.24.2020
PHASE: BID SET

#	DATE	REVISION

UL INFORMATION
& TYPICAL
DETAILS

19-20653
STATE PROJECT NO.
NCSU #201920018
A/E PROJECT NO.
058
NCSU FACILITIES NO.

G200
SHEET