These drawings are the property of Watson Tate Savory, Inc. and may not be used in whole or in part without written consent of the architects and any infringement is subject to legal action.

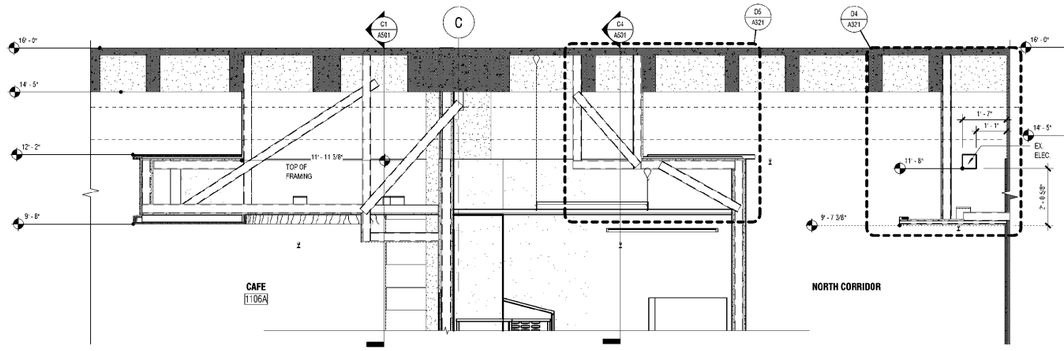

D3 A321 CORE WALL SECTION
1/2" = 1'-0"

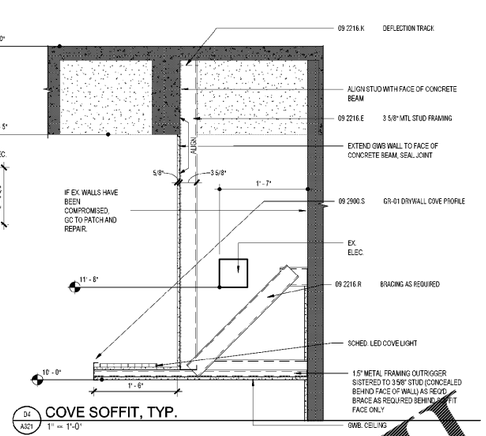

D4 A321 COVE SOFFIT, TYP.
1" = 1'-0"

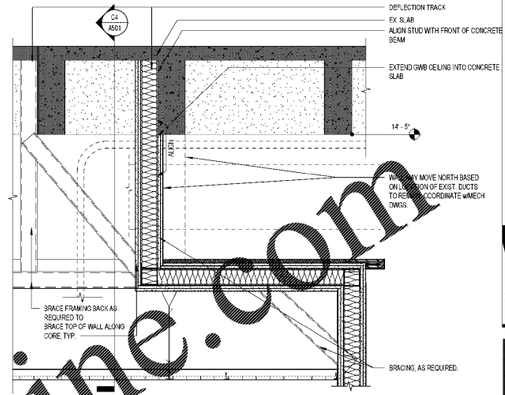

D5 A321 LIBRARY CORE FRAMING DETAIL, TYP.
1" = 1'-0"

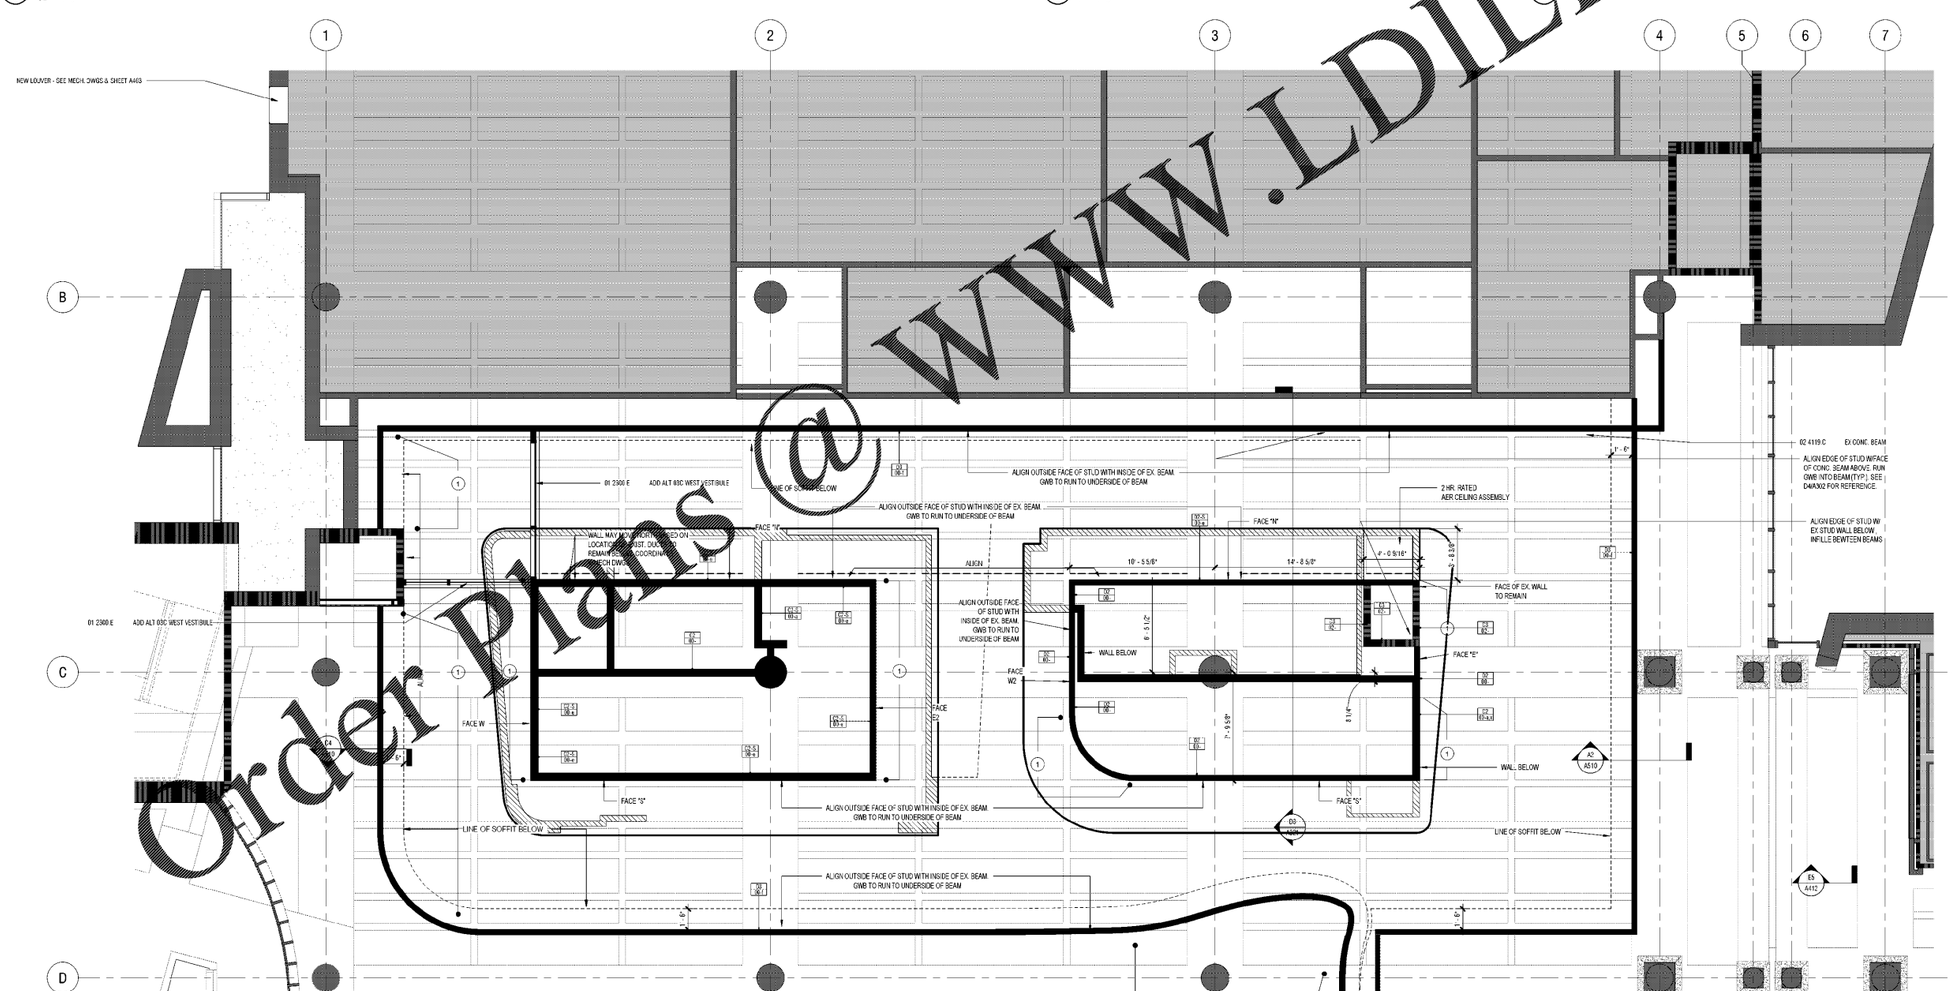

A3 A321 CEILING FRAMING PLAN
1/4" = 1'-0"

PLAN

Order Plans @ www.LDLine.com

ARCHITECTURE
INTERIORS
PLANNING

WTS
WATSON TATE SAVORY

NC STATE UNIVERSITY

LIBRARY RENOVATION - JORDAN HALL
N.C. STATE UNIVERSITY
RALEIGH, NC

JAMES GOTTLIEB HARTENSTINE REGISTERED ARCHITECT 9484 NORTH CAROLINA CHARLOTTE, NC 08.24.2020

WATSON TATE SAVORY, INC. PROFESSIONAL CORPORATION 52701 NORTH CAROLINA CHARLOTTE, NC

ISSUE DATE: 08.24.2020
PHASE: BID SET

#	DATE	REVISION

INTERSTITIAL FRAMING PLAN

19-20653 STATE PROJECT NO.
NCSU #201920018 A/E PROJECT NO.
058 NCSU FACILITIES NO.

A321 SHEET

8/25/2020 4:40:52 PM BIM 360://NCSU Jordan Hall 1911 NCSU Jordan Hall - A19.rvt