These drawings are the property of Watson Tate Savory, Inc. and may not be used in whole or in part without written consent of the architect and any infringement is subject to legal action

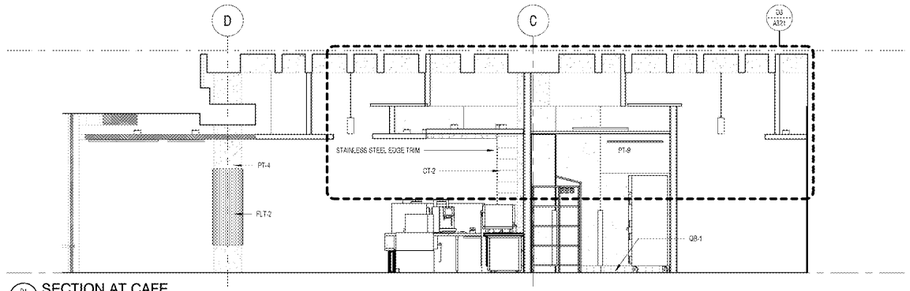

D1 A701 SECTION AT CAFE
1/4" = 1'-0"

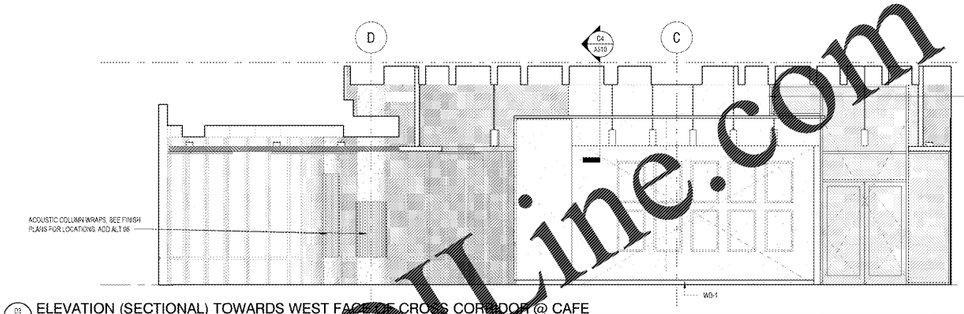

D1 A701 ELEVATION (SECTIONAL) TOWARDS WEST FACE OF CROSS CORRIDOR @ CAFE
1/4" = 1'-0"

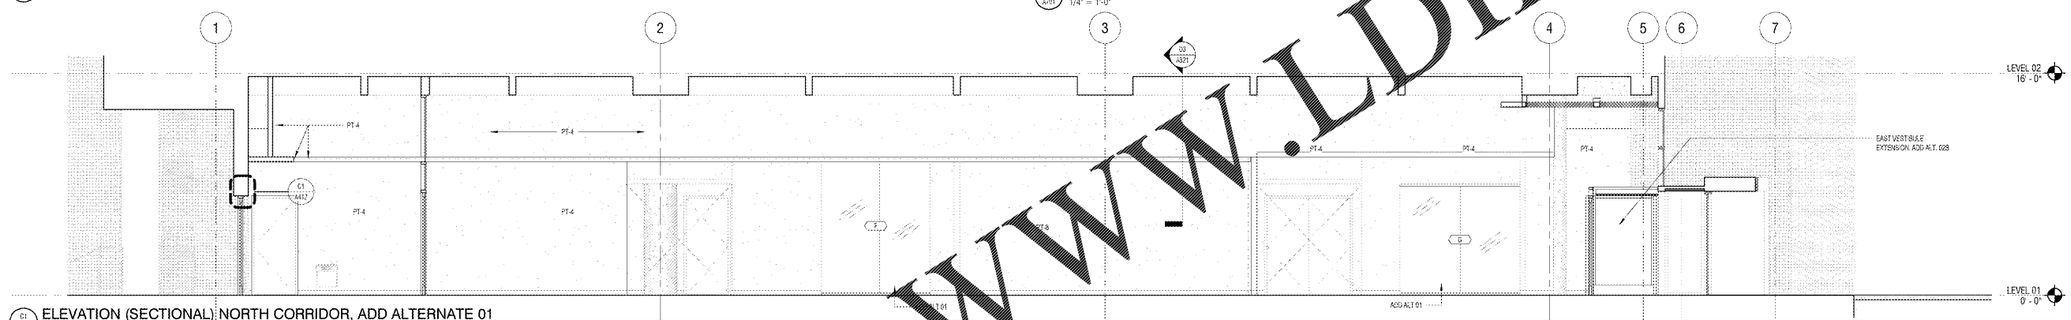

C1 A701 ELEVATION (SECTIONAL) NORTH CORRIDOR, ADD ALTERNATE 01
1/4" = 1'-0"

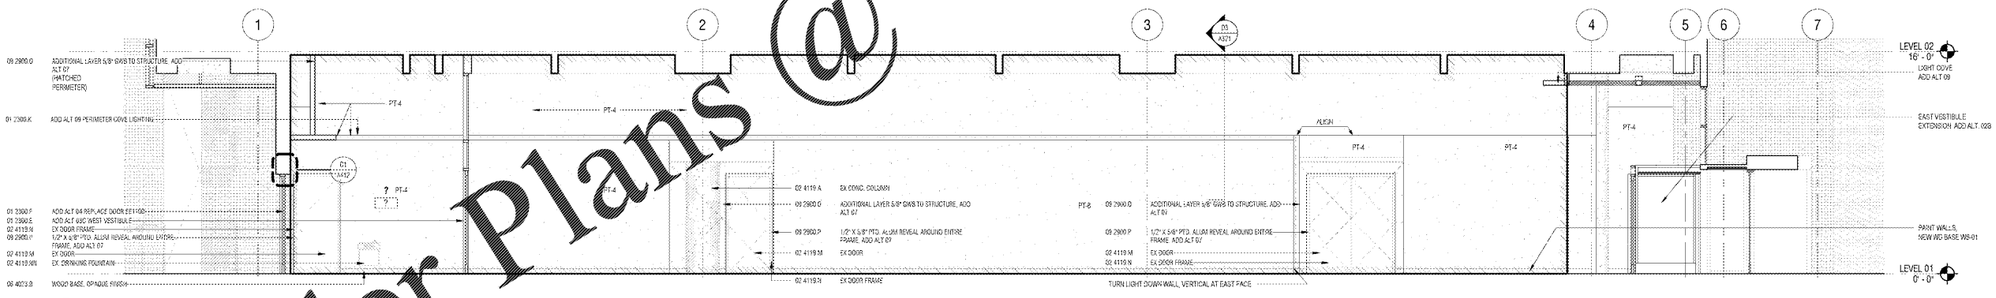

B1 A701 SECTION NORTH CORRIDOR WALL
1/4" = 1'-0"

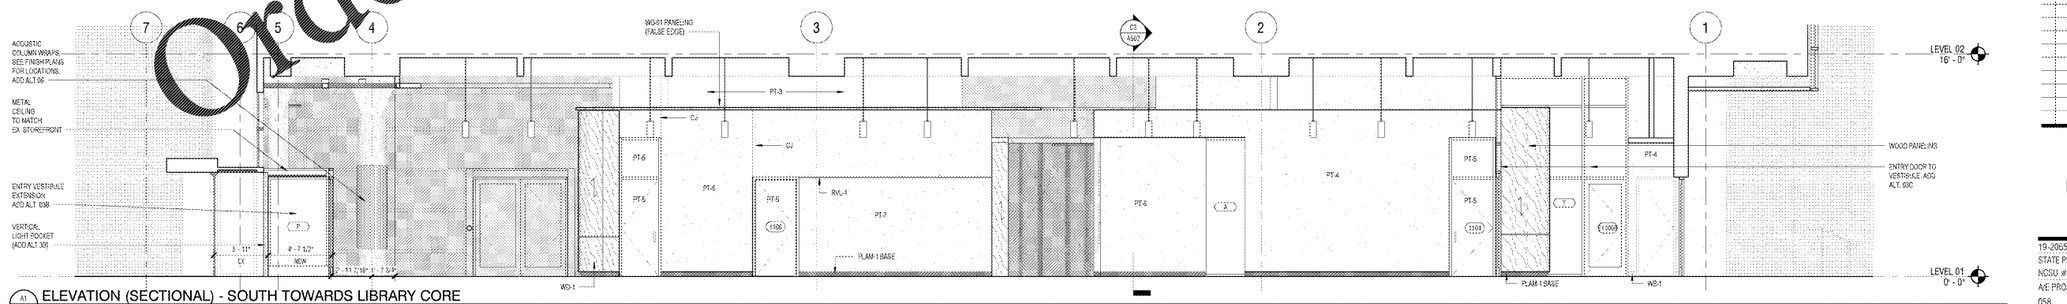

A1 A701 ELEVATION (SECTIONAL) - SOUTH TOWARDS LIBRARY CORE
1/4" = 1'-0"

Order Plans @ WWW.LDLine.com

ARCHITECTURE
INTERIORS
PLANNING

WTS
WATSON TATE SAVORY

NC STATE UNIVERSITY

LIBRARY RENOVATION - JORDAN HALL
N.C. STATE UNIVERSITY
RALEIGH, NC

JAMA GUTTLIEB HARTENSTINE REGISTERED ARCHITECT 9484 NORTH CAROLINA CHARLOTTE, NC 08.24.2020

WATSON TATE SAVORY INC. REGISTERED ARCHITECTURAL FIRM 52701 NORTH CAROLINA CHARLOTTE, NC

ISSUE DATE: 08.24.2020
PHASE: BID SET

#	DATE	REVISION

INTERIOR ELEVATIONS AND SECTIONS

19-20653 STATE PROJECT NO.
NCSU #201920018 A/E PROJECT NO.
058 NCSU FACILITIES NO.
A701 SHEET

8/27/2020 4:40:32 PM
058-000_NCSU Jordan Hall BIM 19-20653_NCSU Jordan Hall_19-20653_R19.rvt