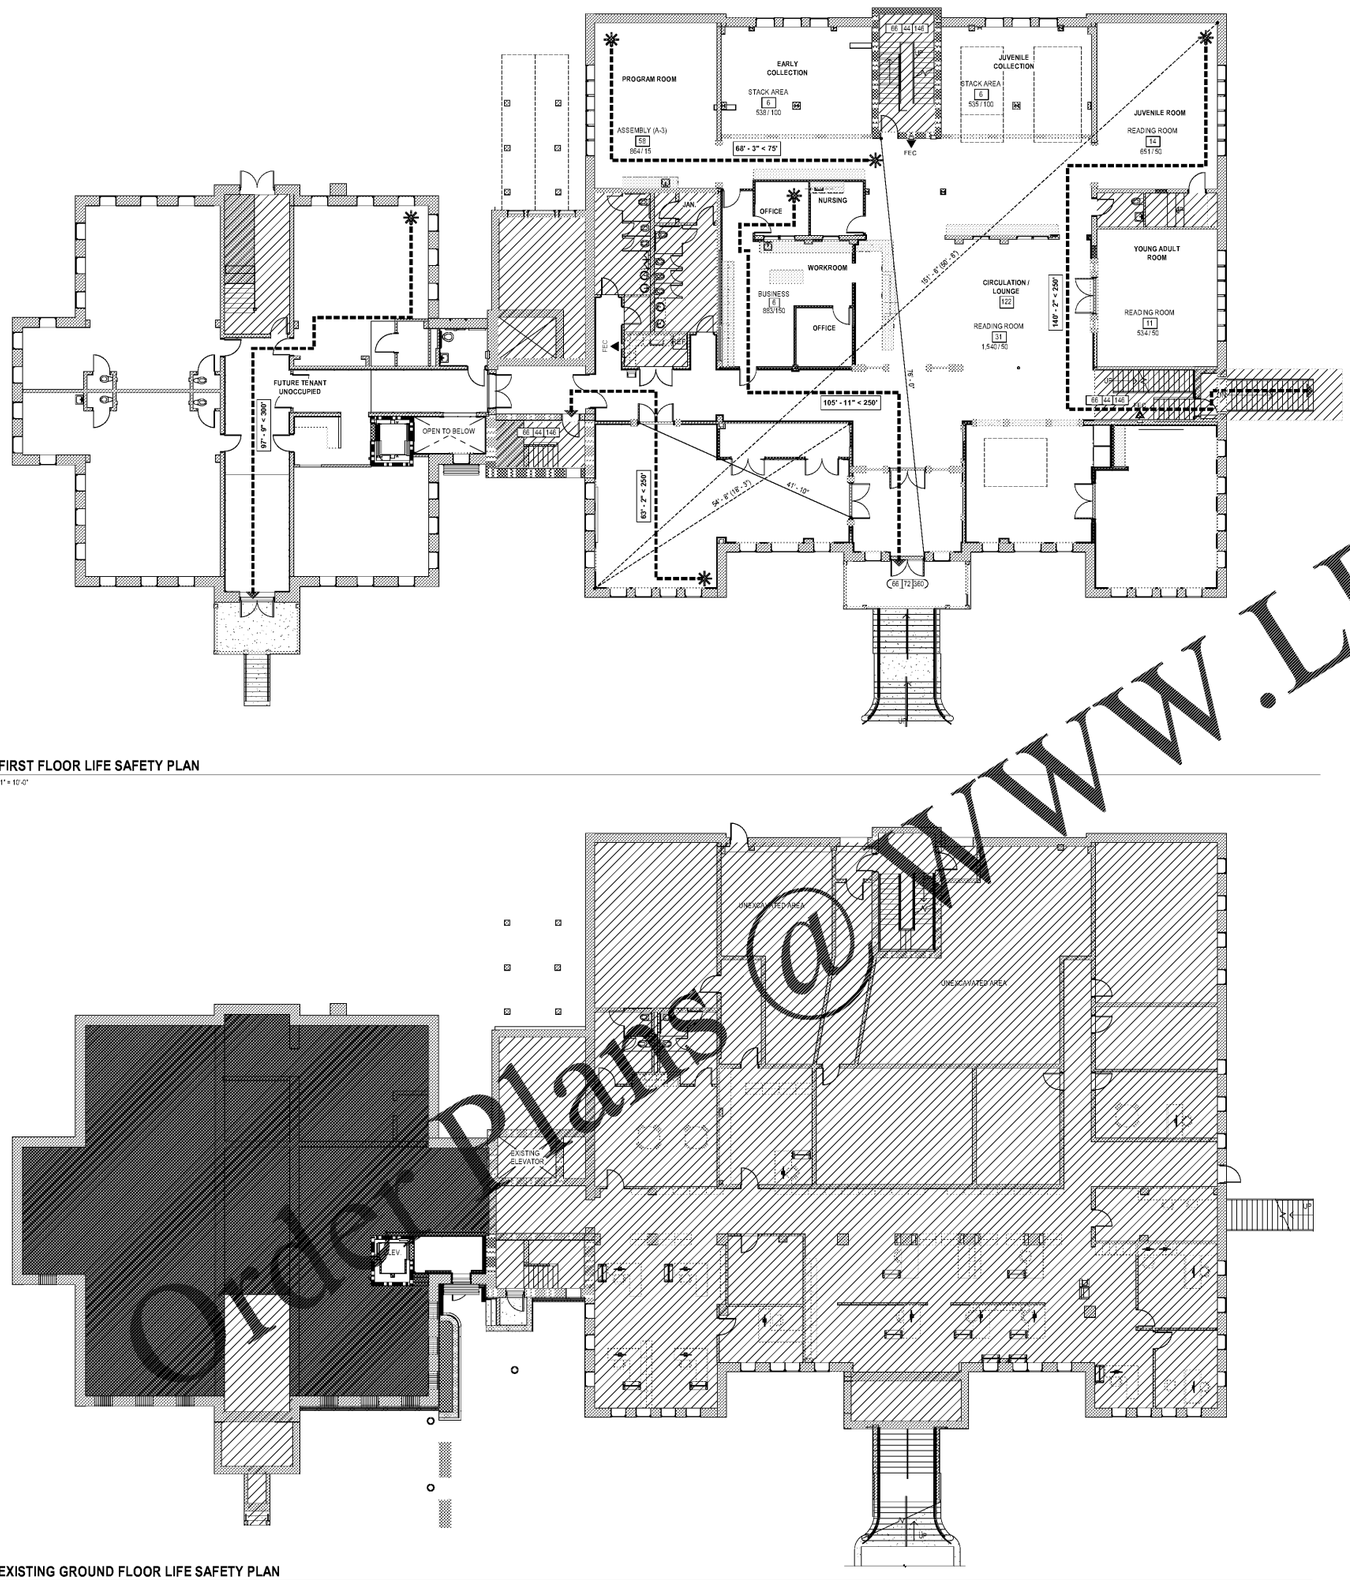

C1 (A108 SHEET) **FIRST FLOOR LIFE SAFETY PLAN**
1" = 10'-0"

A1 (A108 SHEET) **EXISTING GROUND FLOOR LIFE SAFETY PLAN**
1" = 10'-0"

LIFE SAFETY LEGEND

NOTE: EXISTING LOAD BEARING EXTERIOR WALLS
2 HOUR PER CONSTRUCTION TYPE

- NEW RATED WALL - 1 HOUR
- EXISTING RATED WALL - 1 HOUR
- TRAVEL DISTANCE
  MAX TRAVEL DISTANCE PER BELOW
  100'-0"< 150'
- EGRESS PATH OF TRAVEL

COMMON PATH:
A, M: 75'
B, S: 100'
TRAVEL DISTANCE:
A, M: 250'
B, S: 300'
FUTURE TENANT UNOCCUPIED WORK AREA EGRESS BASED ON BUSINESS OCCUPANCY

- 100' - 0" — EXIT SEPARATION DISTANCE PROVIDED
- 1/3 DIAGONAL DISTANCE EXIT SEPARATION DISTANCE REQUIRED
  100' - 0"(33' - 4")
- STAIR EXIT OCCUPANT LOAD
- STAIR EXIT OCCUPANT CAPACITY
  170 48 60
- STAIR CLEAR EXIT WIDTH (IN INCHES)
- DOOR EXIT OCCUPANT LOAD
- DOOR EXIT OCCUPANT CAPACITY
- ALL EGRESS DOORS W/ PANIC HARDWARE FULLY COMPLIANT WITH SECTION 1010.1.10
  170 56 240
- DOOR CLEAR EXIT WIDTH (IN INCHES)
- ROOM OR USE NAME
- OCCUPANT LOAD
  Name of Room 100
  150 SF / SF PER OCCUPANT
- FEC — EXISTING RECESSED OR SEMI-RECESSED FIRE EXTINGUISHER CABINET - RELOCATE WITHIN WALL SUCH THAT TOP OF CABINET IS LESS THAN 48" AFF
- NO WORK AREA - NOT IN SCOPE - (does not indicate mechanical or data scope)
- NEW WORK: RED - (CUT VIEW) PINK - (PROJECTION VIEW)

Order Plans @ WWW.LDILine.com

mcmillan pazdan smith ARCHITECTURE
CONSULTANT LOGO

SEALS

AIKEN COUNTY PUBLIC LIBRARY & NORTH WING RENOVATION
314 CHESTERFIELD ST S, AIKEN, SC

SHEET ISSUE:

NO.	DATE	DESCRIPTION	BY
B	03/06/2020	DD SET	
D	04/10/2020	PERMIT SET	
E	07/02/2020	ISSUED FOR BIDS	

ISSUED FOR BIDS: 07/02/2020

PRINCIPAL IN CHARGE: DRM
PROJECT ARCHITECT: TA
DRAWN BY: JTP

SHEET TITLE:
LIFE SAFETY PLAN AND CALCULATIONS

SHEET NO. G110
PROJ. NO. 019477.01