GENERAL NOTES

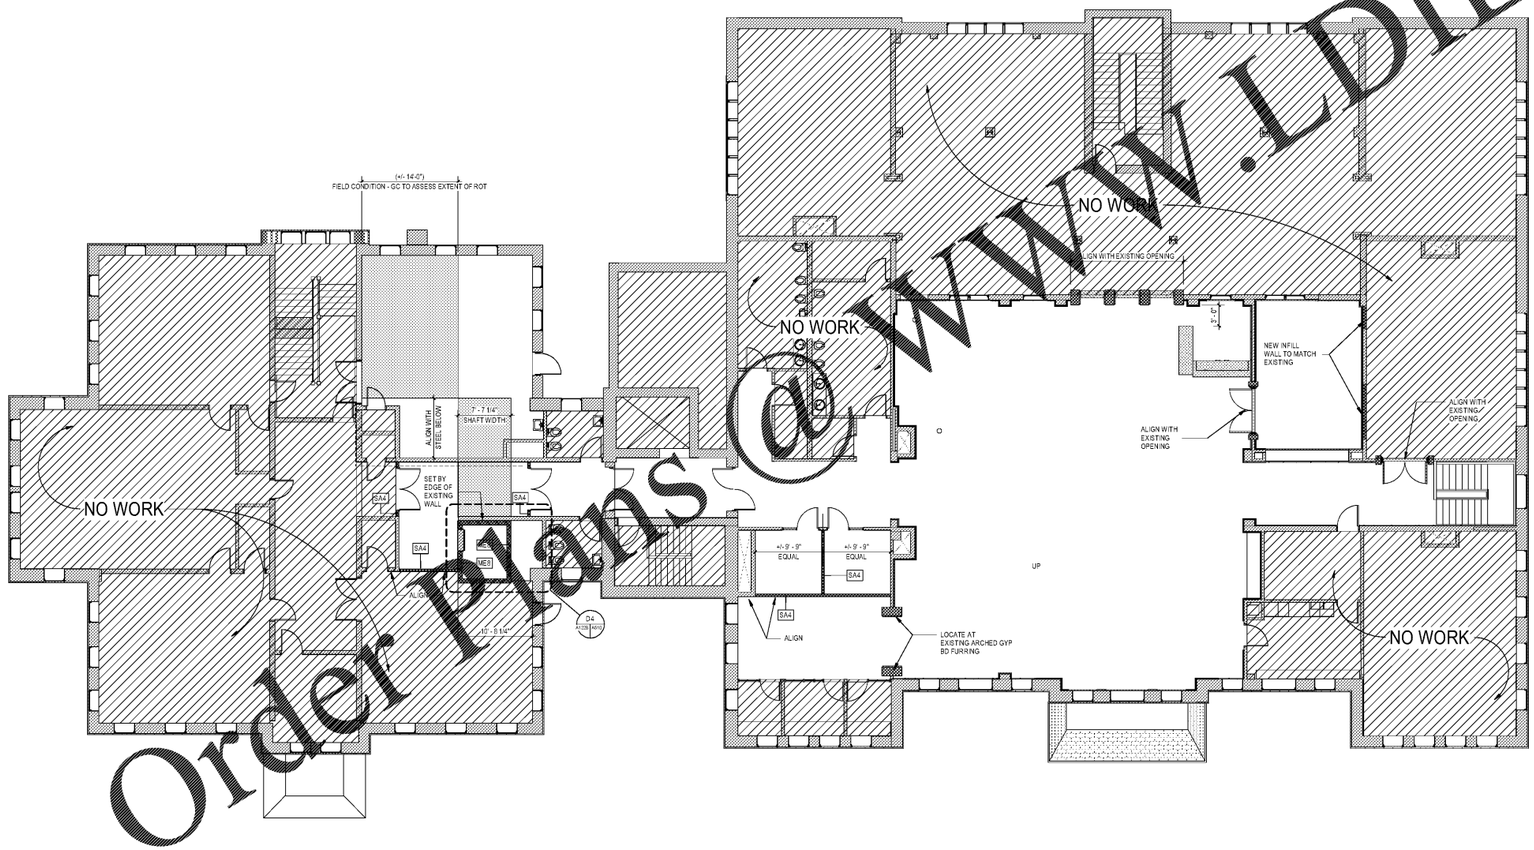

Order Plans @ www.LDILine.com

C1 A122B **SECOND FLOOR DIMENSION PLAN - PHASE I**
1/8" = 1'-0"

NO WORK AREA - NOT IN SCOPE - (does not indicate mechanical, fire protection, or data scope - see map and fp drawings for further information)

WORK AREA

WORK NOT PERFORMED IN THIS PHASE

NEW WORK:
RED - (CUT VIEW)
PINK - (PROJECTION VIEW)

DEMOLITION

KEYPLAN WITH FUNDING DEFINED

NEW ACCESSIBLE ENTRANCE & ADA ELEVATOR AREA
50% FUNDING AIKEN CO, 50% FRIENDS OF THE LIBRARY

LIBRARY
2/3 % FUNDING AIKEN CO, 1/3 % FRIENDS OF THE LIBRARY

NORTH WING
100 % FUNDING AIKEN CO

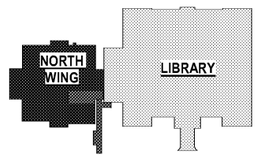

AIKEN PUBLIC LIBRARY RENOVATION PHASE II & PHASE III

mcmillan pazdan smith ARCHITECTURE

CONSULTANT LOGO

SEALS

AIKEN COUNTY

AIKEN PUBLIC LIBRARY & NORTH WING RENOVATION

314 CHESTERFIELD ST S, AIKEN, SC

SHEET ISSUE:

NO.	DATE	DESCRIPTION	BY
B	03/06/2020	DD SET	
D	04/10/2020	PERMIT SET	
E	07/02/2020	ISSUED FOR BIDS	

ISSUED FOR BIDS 07/02/2020

PRINCIPAL IN CHARGE: DRM
PROJECT ARCHITECT: TA
DRAWN BY: JTP

SHEET TITLE:
SECOND FLOOR DIMENSION PLANS

SHEET NO. PROJ. NO. 019477.01

A122B