Order Plans @ WWW.LDLINE.COM




C1 2ND FLOOR CONTROL DESK
3/4" = 1'-0"




C2 AXON - 2ND FLOOR CONTROL DESK

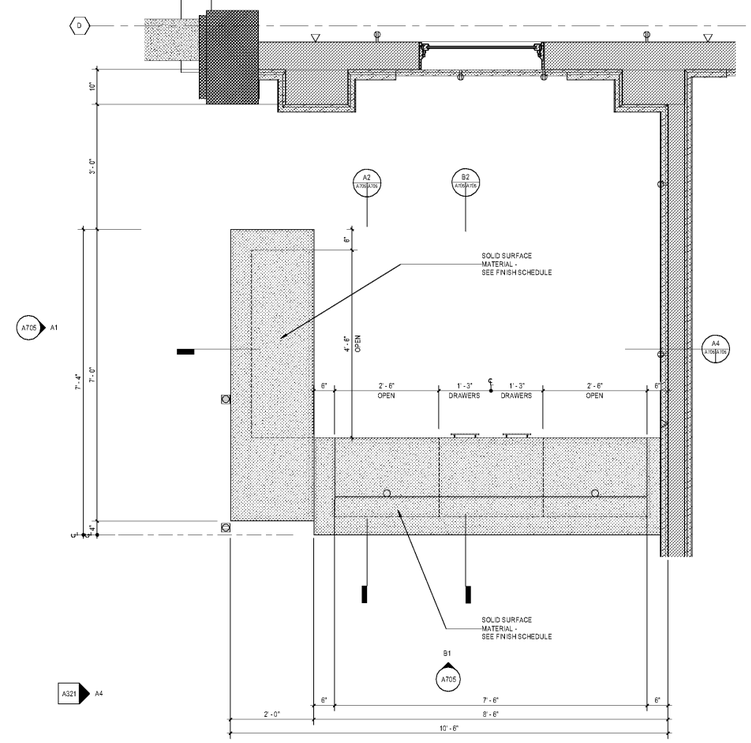


1 AXON - 2ND FLOOR CONTROL DESK 2

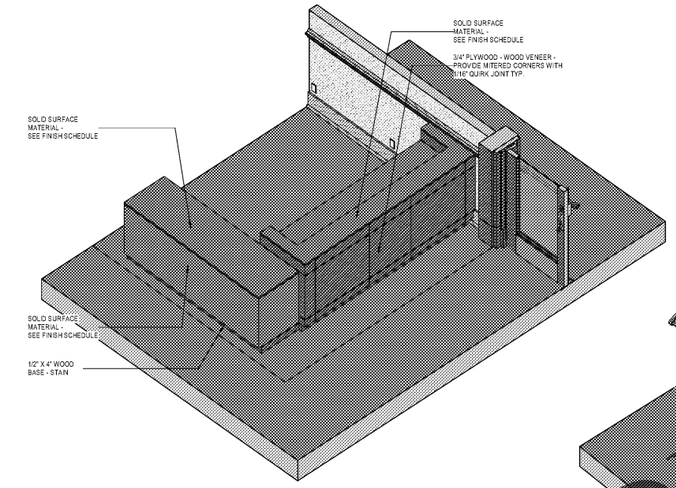


B1 2ND FLOOR CONTROL DESK - FRONT ELEVATION
3/4" = 1'-0"

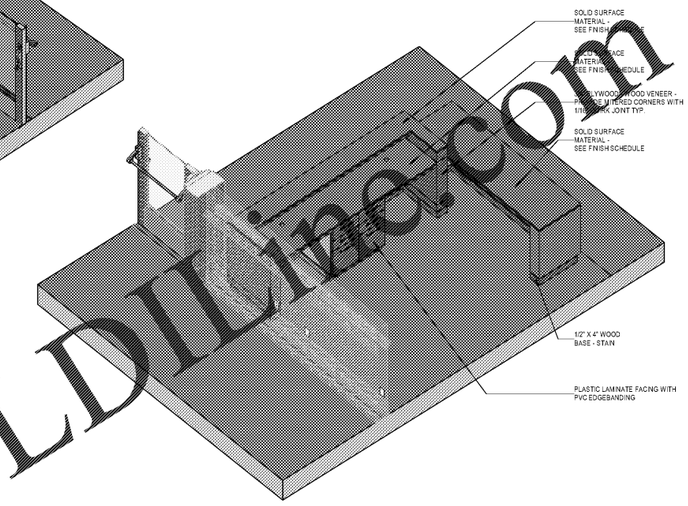


S2 2ND FLOOR CONTROL DESK - SECTION 1
3/4" = 1'-0"

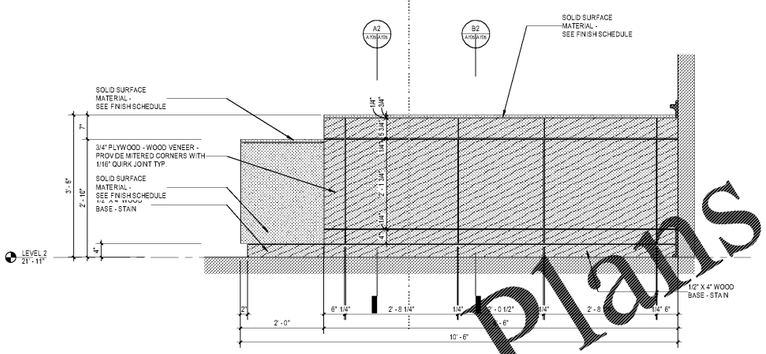


A1 2ND FLOOR CONTROL DESK - SIDE ELEVATION
3/4" = 1'-0"

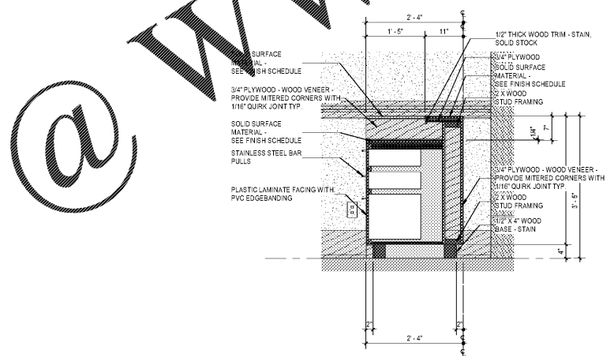


A2 2ND FLOOR CONTROL DESK - SECTION 2
3/4" = 1'-0"

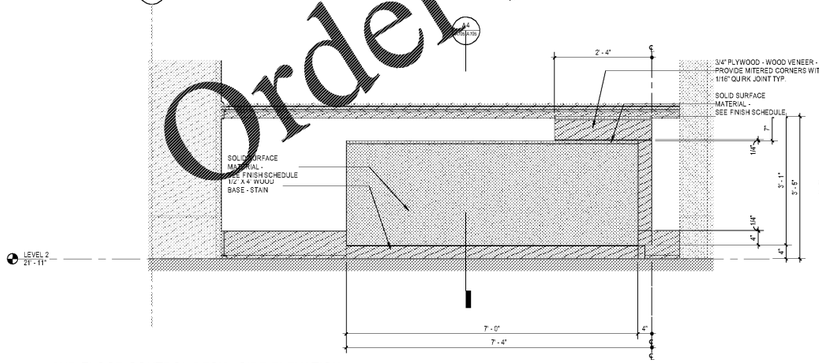


A3 2ND FLOOR CONTROL DESK - SECTION 3
3/4" = 1'-0"

mcmillan pazdan smith ARCHITECTURE
CONSULTANT LOGO
SEALS

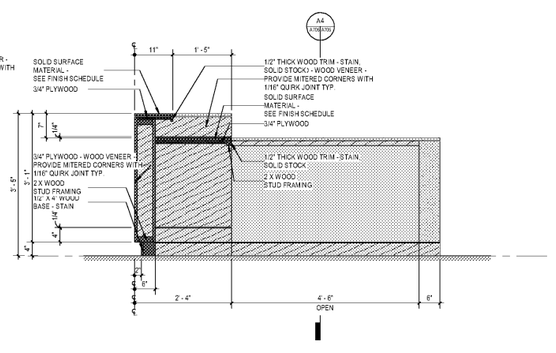AIKEN COUNTY

AIKEN PUBLIC LIBRARY & NORTH WING RENOVATION

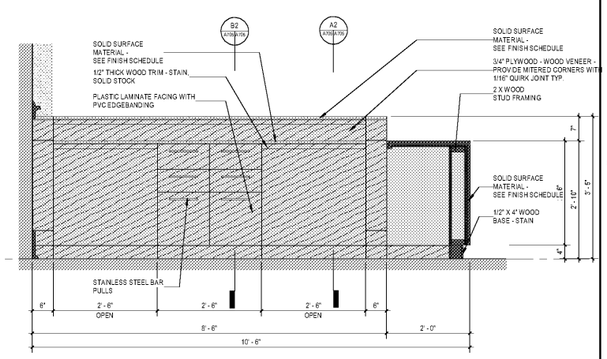314 CHESTERFIELD ST S, AIKEN, SC

SHEET ISSUE:

| NO. | DATE | DESCRIPTION | BY |
|---|---|---|---|
| D | 04/10/2020 | PERMIT SET | |
| E | 07/02/2020 | ISSUED FOR BIDS | |

ISSUED FOR BIDS 07/02/2020

PRINCIPAL IN CHARGE: DRM
PROJECT ARCHITECT: TA
DRAWN BY: Author

SHEET TITLE:
MILLWORK

SHEET NO. A705

PROJ. NO. 019477.01

ALL DRAWINGS, SPECIFICATIONS AND CODES THEREOF FURNISHED BY MCMILLAN PAZDAN SMITH ARCHITECTS ARE AND SHALL REMAIN THE PROPERTY OF MCMILLAN PAZDAN SMITH ARCHITECTS AND SHALL NOT BE USED BY OR DISCLOSED TO ANY PERSON, FIRM OR CORPORATION FOR ANY PURPOSE WHATSOEVER, EXCEPT AS AUTHORIZED IN WRITING BY MCMILLAN PAZDAN SMITH ARCHITECTS. COPYRIGHT 2019 MCMILLAN PAZDAN SMITH ARCHITECTS ALL RIGHTS RESERVED