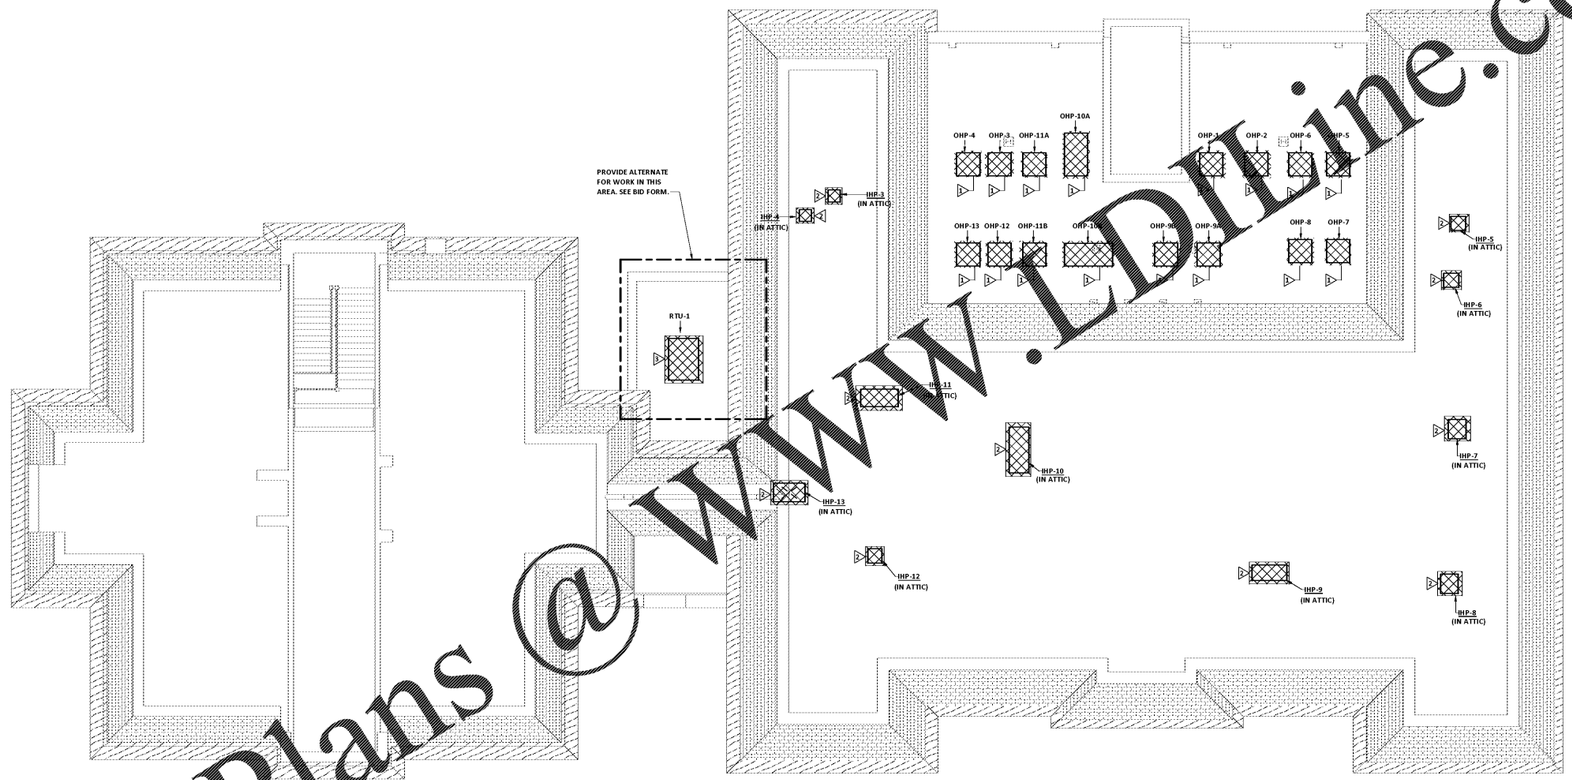

1 M043 **HVAC DEMOLITION PLAN - ATTIC LEVEL**
SCALE: 1/8" = 1'-0"

DEMOLITION

1. DEMOLISH EXISTING OUTDOOR HEAT PUMP AND ASSOCIATED REFRIGERANT PIPING, SUPPORTS, AND ACCESSORIES
2. DEMOLISH EXISTING INDOOR SPLIT SYSTEM AIR HANDLING UNIT AND ASSOCIATED FLEXIBLE CONNECTOR, PIPING, INSULATION, ACCESSORIES, AND DUCTWORK TO THE EXTENT SHOWN.
3. DEMOLISH EXISTING ROOFTOP HEAT PUMP AND ASSOCIATED FLEXIBLE CONNECTOR AND ACCESSORIES.

Order Plans @ WWW.LDILine.com

mcmillan pazdan smith ARCHITECTURE

CONSULTANT LOGO

PFA ENGINEERING
PRUETT, FORD & ASSOCIATES, INC.
1201 BROAD STREET, SUITE 3A
AUGUSTA, GEORGIA 30901
706/722-3599 • FAX 706/724-9227

SEALS

SOUTH CAROLINA PROFESSIONAL ENGINEER NO. 16310 REGISTERED MARTIN FORD 6.30.2020

STATE OF SOUTH CAROLINA PRUETT, FORD & ASSOCIATES, INC NO. C00257 CERTIFICATE OF AUTHORIZATION

AIKEN COUNTY

AIKEN PUBLIC LIBRARY & NORTH WING RENOVATION

314 CHESTERFIELD ST S, AIKEN, SC

SHEET ISSUE:

NO.	DATE	DESCRIPTION	BY
D	04/10/2020	Permit Set	JMF
E	07/02/2020	ISSUED FOR BIDS	JMF

ISSUED FOR BIDS 07/02/2020

PRINCIPAL IN CHARGE: JMF
PROJECT ENGINEER: DJM
DRAWN BY: RWW

SHEET TITLE:
HVAC DEMOLITION ROOF PLAN

SHEET NO. M043

PROJ. NO. 019477.01

1/4 1/2 3/4 1" REFERENCE SCALE

PLOT DATE: 4/9/2020
FILE NAME: 19088
PLOT SCALE: 1 = 96
RWW

COPYRIGHT © 2018 PRUETT, FORD & ASSOCIATES, INC. AUGUSTA, GA 30901 (706) 722-3599