GENERAL NOTES:

1. ALL LIGHTING FIXTURES ARE TYPE "A" UNLESS NOTED OTHERWISE.
2. PULL UNSWITCHED "HOT" TO FEED ALL EXIT AND EMERGENCY LIGHTING FIXTURES.
3. PROVIDE ALL BRANCH CIRCUIT CONDUITS AND CONDUCTORS, ASSOCIATED FITTINGS AND CONNECTORS AS REQUIRED FOR A COMPLETE RACEWAY SYSTEM FROM PANELBOARDS TO LIGHT FIXTURES.
4. PROVIDE DEDICATED NEUTRALS FOR ALL BRANCH CIRCUITS AND GREEN GROUNDING CONDUCTOR SIZED IN ACCORDANCE TO NFPA 70.
5. REFER TO SPECIFICATIONS FOR CONDUIT AND CONDUCTOR TYPES APPROVED FOR USE IN THIS FACILITY.
6. WHERE HOMERUNS EXCEED 100FT IN LENGTH, #10 CONDUCTORS SHALL BE INSTALLED. VERIFY DISTANCES PRIOR TO PULLING WIRE.
7. CONTRACTOR SHALL PROVIDE CLASS 2, 600 VOLT RATED, 0-10 VOLT CONTROL WIRING FOR ALL L.E.D. FIXTURES WHERE CONTROLLED BY LOW VOLTAGE CONTROLLERS OR WALL BOX DIMMERS.
8. FOR ALL CONDUIT INSTALLATIONS, CONTRACTOR SHALL PULL #18 AWG TFN SOLID COPPER CONTROL WIRING IN SAME CONDUIT AS LINE VOLTAGE CONDUCTORS. CONDUCTORS SHALL BE PURPLE & GRAY. FIXTURE WHIPS SHALL BE PROVIDED WITH CONTROL WIRING INSTALLED IN WHIPS TO MATCH INSTALLATION. FIXTURE WHIPS SHALL NOT EXCEED 6'-0" IN LENGTH. NO EXCEPTIONS.
9. SEE SHEET E100 FOR OCCUPANCY SENSOR WIRING DIAGRAMS.

KEYED NOTES:

1. CONNECT NEW FIXTURES TO EXISTING LIGHTING CIRCUIT SERVING THIS SPACE.
2. SHADED REGION IS EXISTING TO REMAIN. NO NEW WORK IN THIS AREA.

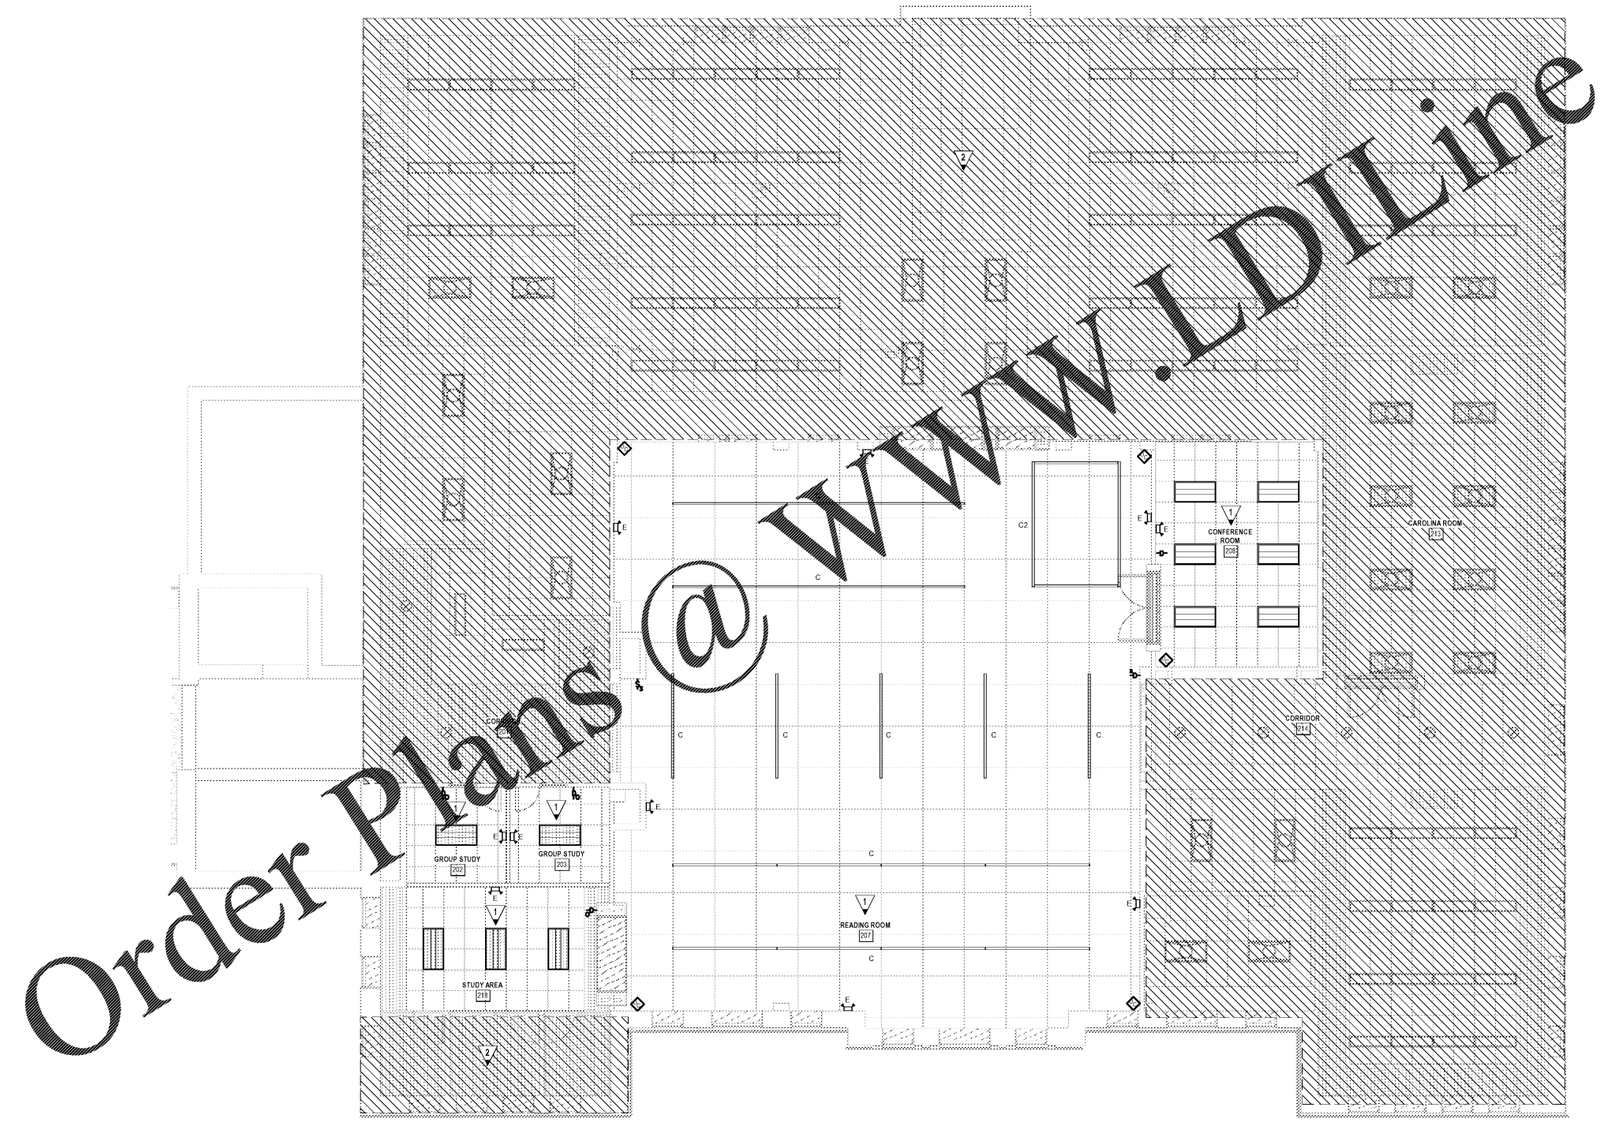

1 / E202 LIGHTING PLAN - SECOND LEVEL
SCALE: 3/16" = 1'-0"

Order Plans @ www.LDILine.com

ALL DRAWINGS, SPECIFICATIONS AND CONSTRUCTION METHODS PROVIDED BY MCMILLAN PAZDAN SMITH ARCHITECTURE ARE AND SHALL REMAIN THE PROPERTY OF MCMILLAN PAZDAN SMITH ARCHITECTURE AND SHALL NOT BE USED IN WHOLE OR IN PART FOR ANY OTHER PROJECT, EXTENSION OF THIS PROJECT, COMMERCIAL PURPOSE OR OTHER PURPOSE WITHOUT THE EXPRESS WRITTEN PERMISSION OF MCMILLAN PAZDAN SMITH ARCHITECTURE. COPYRIGHT 2019 MCMILLAN PAZDAN SMITH ARCHITECTURE ALL RIGHTS RESERVED

mcmillan pazdan smith ARCHITECTURE

CONSULTANTS LOGO

ELECTRICAL DESIGN CONSULTANTS, INC.
ELECTRICAL ENGINEERS
1201 BROAD ST., SUITE 1-A
AUGUSTA, GA 30901
PH: (706) 724-3551
FAX: (706) 724-8507
EDC PROJECT #: 19128

SEALS

SOUTH CAROLINA — PAUL GARY LOVELACE — REGISTERED PROFESSIONAL ENGINEER
SOUTH CAROLINA — ELECTRICAL DESIGN CONSULTANTS INC. No. C01139 — CERTIFICATE OF AUTHORIZATION
07 • 02 • 20

AIKEN COUNTY

AIKEN PUBLIC LIBRARY & NORTH WING RENOVATION

314 CHESTERFIELD ST S, AIKEN, SC

SHEET ISSUE:

NO.	DATE	DESCRIPTION	BY
A	01/27/2020	SD PRICING SET	
B	03/06/2020	DD SET	
D	04/13/2020	PERMIT SET	
E	07/02/2020	ISSUED FOR BIDS	

ISSUED FOR BIDS 07/02/2020

PRINCIPAL IN CHARGE: MAP
PROJECT ENGINEER: ALG
DRAWN BY: ALG

SHEET TITLE:

LIGHTING PLAN - SECOND LEVEL

SHEET NO. E202

PROJ. NO. 019477.01