Order Plans @ www.LDLine.com

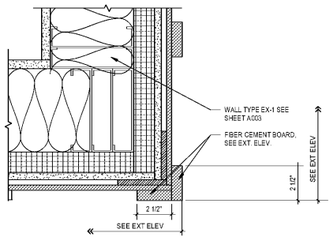

D1 / A301 **SECTION THROUGH BATTEN AT BUILDING CORNER**
3" = 1'-0"

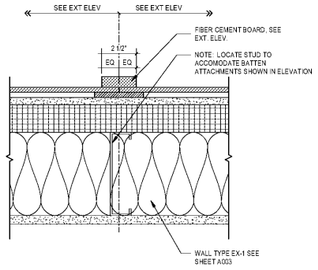

C1 / A301 **SECTION THROUGH VERTICAL BATTEN**
3" = 1'-0"

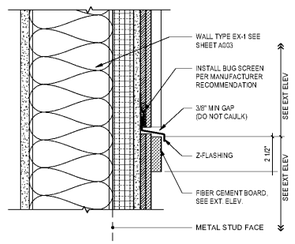

B1 / A301 **SECTION THROUGH HORIZONTAL BATTEN**
3" = 1'-0"

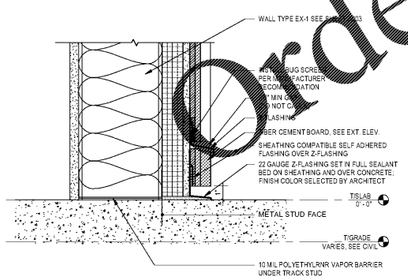

A1 / A301 **SECTION THROUGH BASE BATTEN**
3" = 1'-0"

NOTE: REFER TO SHEET A300 FOR EXTERIOR MATERIAL SCHEDULE AND BATTEN NOTES

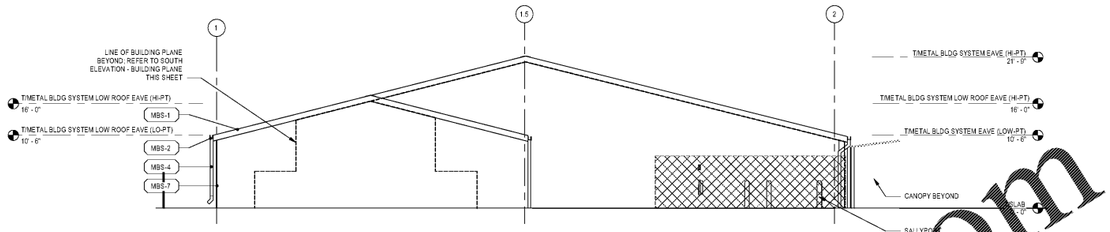

D3 / A301 **SOUTH ELEVATION_METAL BUILDING SYSTEM**
1/8" = 1'-0"

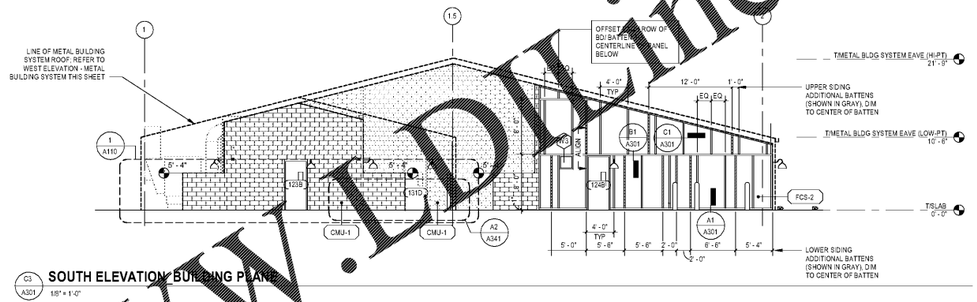

C3 / A301 **SOUTH ELEVATION_BUILDING PLANE**
1/8" = 1'-0"

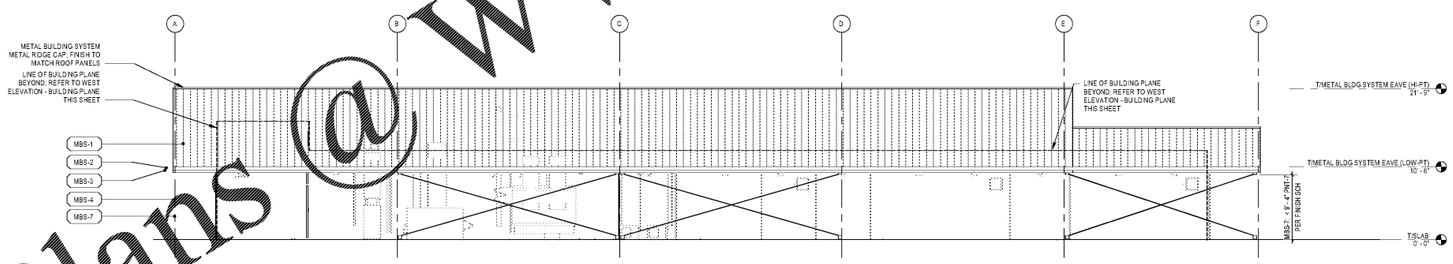

B1 / A1 **WEST ELEVATION_METAL BUILDING SYSTEM**
1/8" = 1'-0"

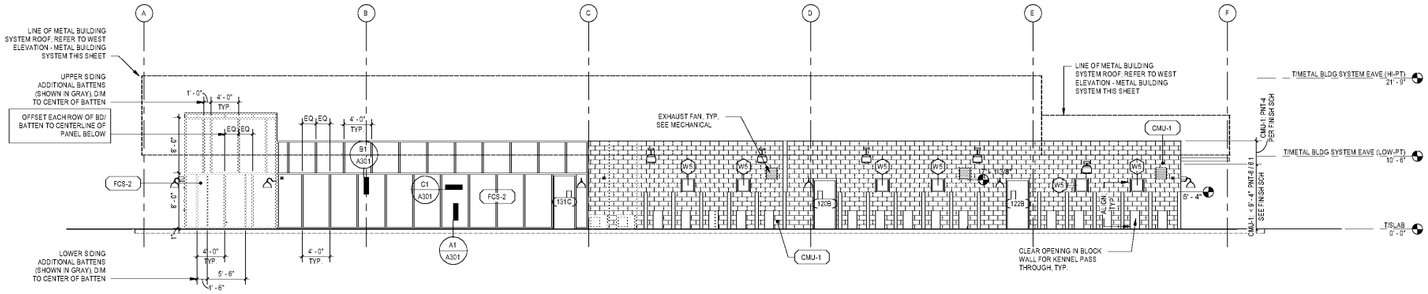

A2 / A301 **WEST ELEVATION_BUILDING PLANE**
1/8" = 1'-0"

mcmillan pazdan smith ARCHITECTURE
CONSULTANT LOGO

SEALS

JACKSON COUNTY
ANIMAL RESCUE CENTER AND GREEN ENERGY PARK
DILLSBORO, NORTH CAROLINA

SHEET ISSUE:

NO.	DATE	DESCRIPTION	BY
1	9/2/2020	ISSUE FOR BID + PERMIT	

PRINCIPAL IN CHARGE: CP
PROJECT ARCHITECT: CP
DRAWN BY: Author

SHEET TITLE:
EXTERIOR ELEVATIONS

SHEET NO. A301
PROJ. NO. 019216.00

ALL DRAWINGS, SPECIFICATIONS AND CORED FILES AS PREPARED BY MCMILLAN PAZDAN SMITH ARCHITECTURE ARE AND SHALL REMAIN THE PROPERTY OF MCMILLAN PAZDAN SMITH ARCHITECTURE. MPS ASSUMES NO RESPONSIBILITY FOR THE USE OF THESE DRAWINGS BY ANY PARTY OTHER THAN THE CLIENT FOR WHOM THEY WERE PREPARED. ANY REUSE WITHOUT WRITTEN VERIFICATION OR ADAPTATION BY MCMILLAN PAZDAN SMITH ARCHITECTURE FOR THE SPECIFIC PURPOSE INTENDED WILL BE AT USER'S SOLE RISK AND WITHOUT LIABILITY OR LEGAL EXPOSURE TO MCMILLAN PAZDAN SMITH ARCHITECTURE. ALL OPTIONAL OR UNUSED SHEETS OF THE DRAWING SET ARE TO BE RETURNED OR DESTROYED. SUBMISSION OR DISTRIBUTION TO MEET OFFICIAL REGULATORY REQUIREMENTS OR FOR PRINTING BY OTHERS DOES NOT CONSTITUTE PUBLICATION IN DEROGATION OF MCMILLAN PAZDAN SMITH ARCHITECTURE'S COPYRIGHT OR OTHER RESERVED RIGHTS. COPYRIGHT 2019 MCMILLAN PAZDAN SMITH ARCHITECTURE ALL RIGHTS RESERVED