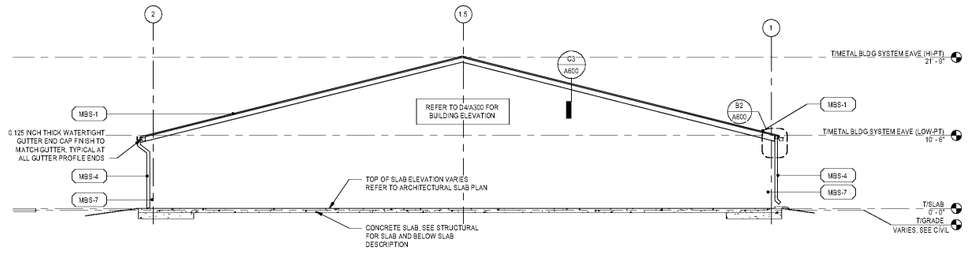

C1 A330 **METAL BUILDING SYSTEM BUILDING SECTION**
1/8" = 1'-0"

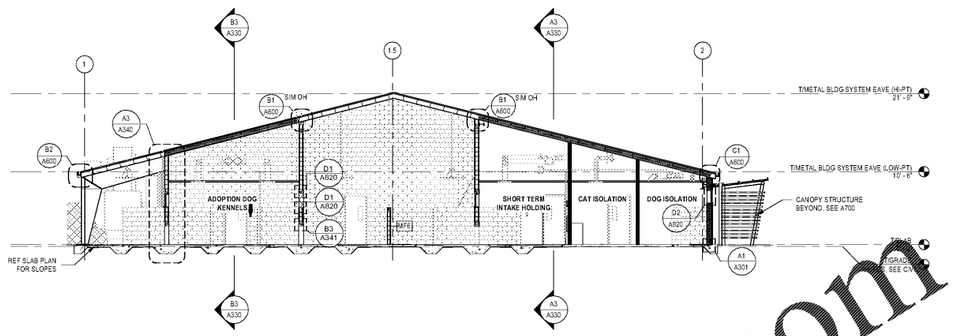

D4 A330 **EAST / WEST SECTION 2**
1/8" = 1'-0"

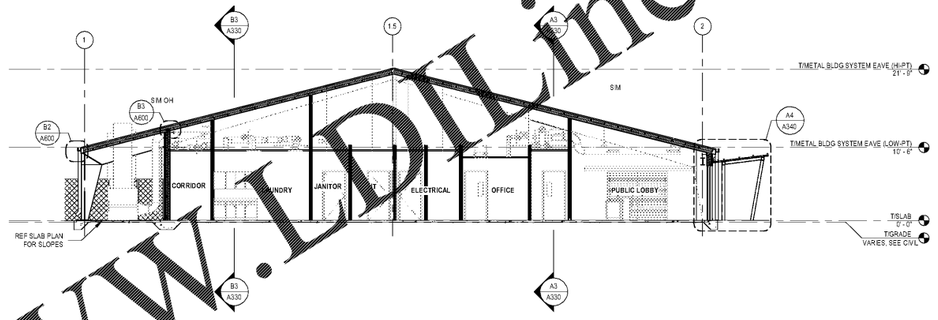

A1 A330 **EAST / WEST SECTION 1**
1/8" = 1'-0"

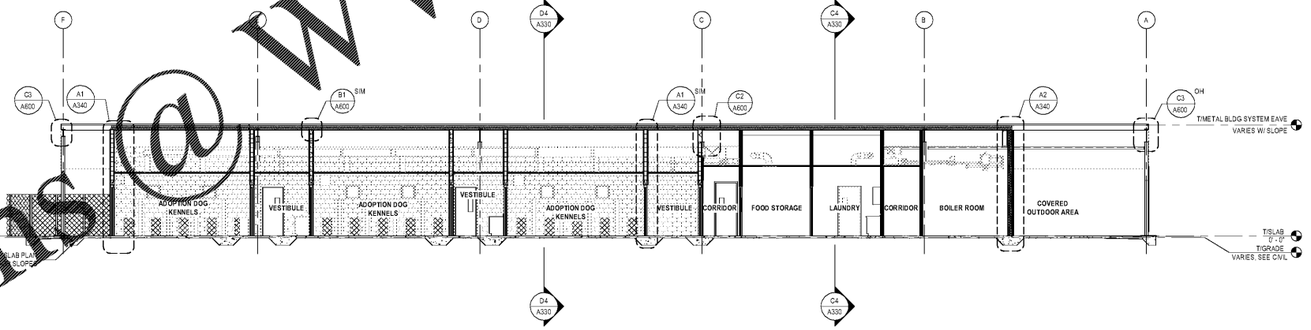

B3 A330 **NORTH / SOUTH SECTION 2**
1/8" = 1'-0"

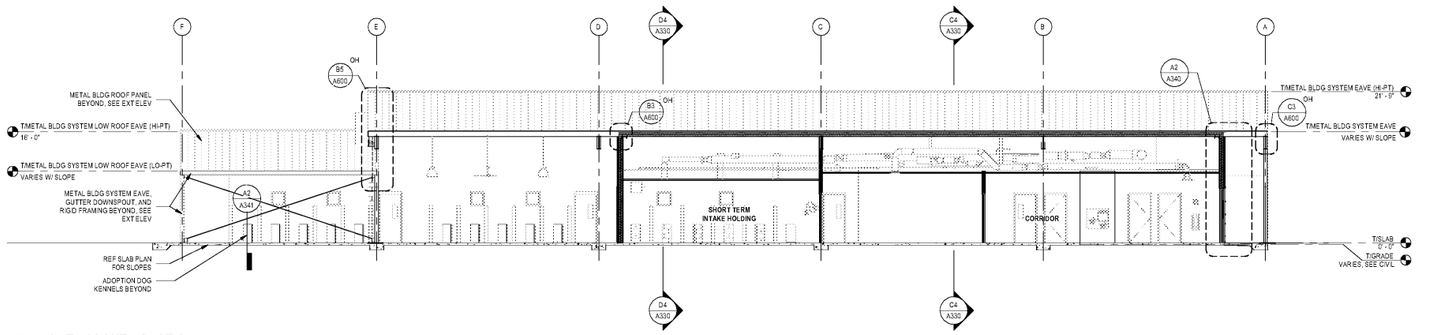

A3 A330 **NORTH / SOUTH SECTION 1**
1/8" = 1'-0"

Order Plans @ WWW.LDLine.com

ALL DRAWINGS, SPECIFICATIONS AND CADD FILES PREPARED BY MCMILLAN PAZDAN SMITH ARCHITECTURE ARE AND SHALL REMAIN THE PROPERTY OF MCMILLAN PAZDAN SMITH ARCHITECTURE. ALL DOCUMENTS ARE TO BE RETURNED OR DESTROYED AT THE REQUEST OF MCMILLAN PAZDAN SMITH ARCHITECTURE AT THE COMPLETION OF THE PROJECT. SUBMISSION OR DISTRIBUTION OF MEET STATE OR FEDERAL REGULATIONS IS CONSIDERED PUBLICATION IN DEROGATION OF MCMILLAN PAZDAN SMITH'S COMMON LAW COPYRIGHT OR OTHER RESERVED RIGHTS. COPYRIGHT 2019 MCMILLAN PAZDAN SMITH. ALL RIGHTS RESERVED

mcmillan
pazdan
smith
ARCHITECTURE

CONSULTANT LOGO

SEALS

JACKSON COUNTY

ANIMAL RESCUE CENTER AND GREEN ENERGY PARK

DILLSBORO, NORTH CAROLINA

SHEET ISSUE:

NO.	DATE	DESCRIPTION	BY
1	9/2/2020	ISSUE FOR BID + PERMIT	

PRINCIPAL IN CHARGE: CP
PROJECT ARCHITECT: CP
DRAWN BY: ADD

SHEET TITLE:

BUILDING SECTIONS

SHEET NO. A330

PROJ. NO. 019216.00