DRAWING NOTES:

1. PROVIDE 1" CW TO PRE-FABRICATED RESTROOM BUILDING. SCOPE OF WORK STARTS 5 FT FROM BUILDING PERIMETER.

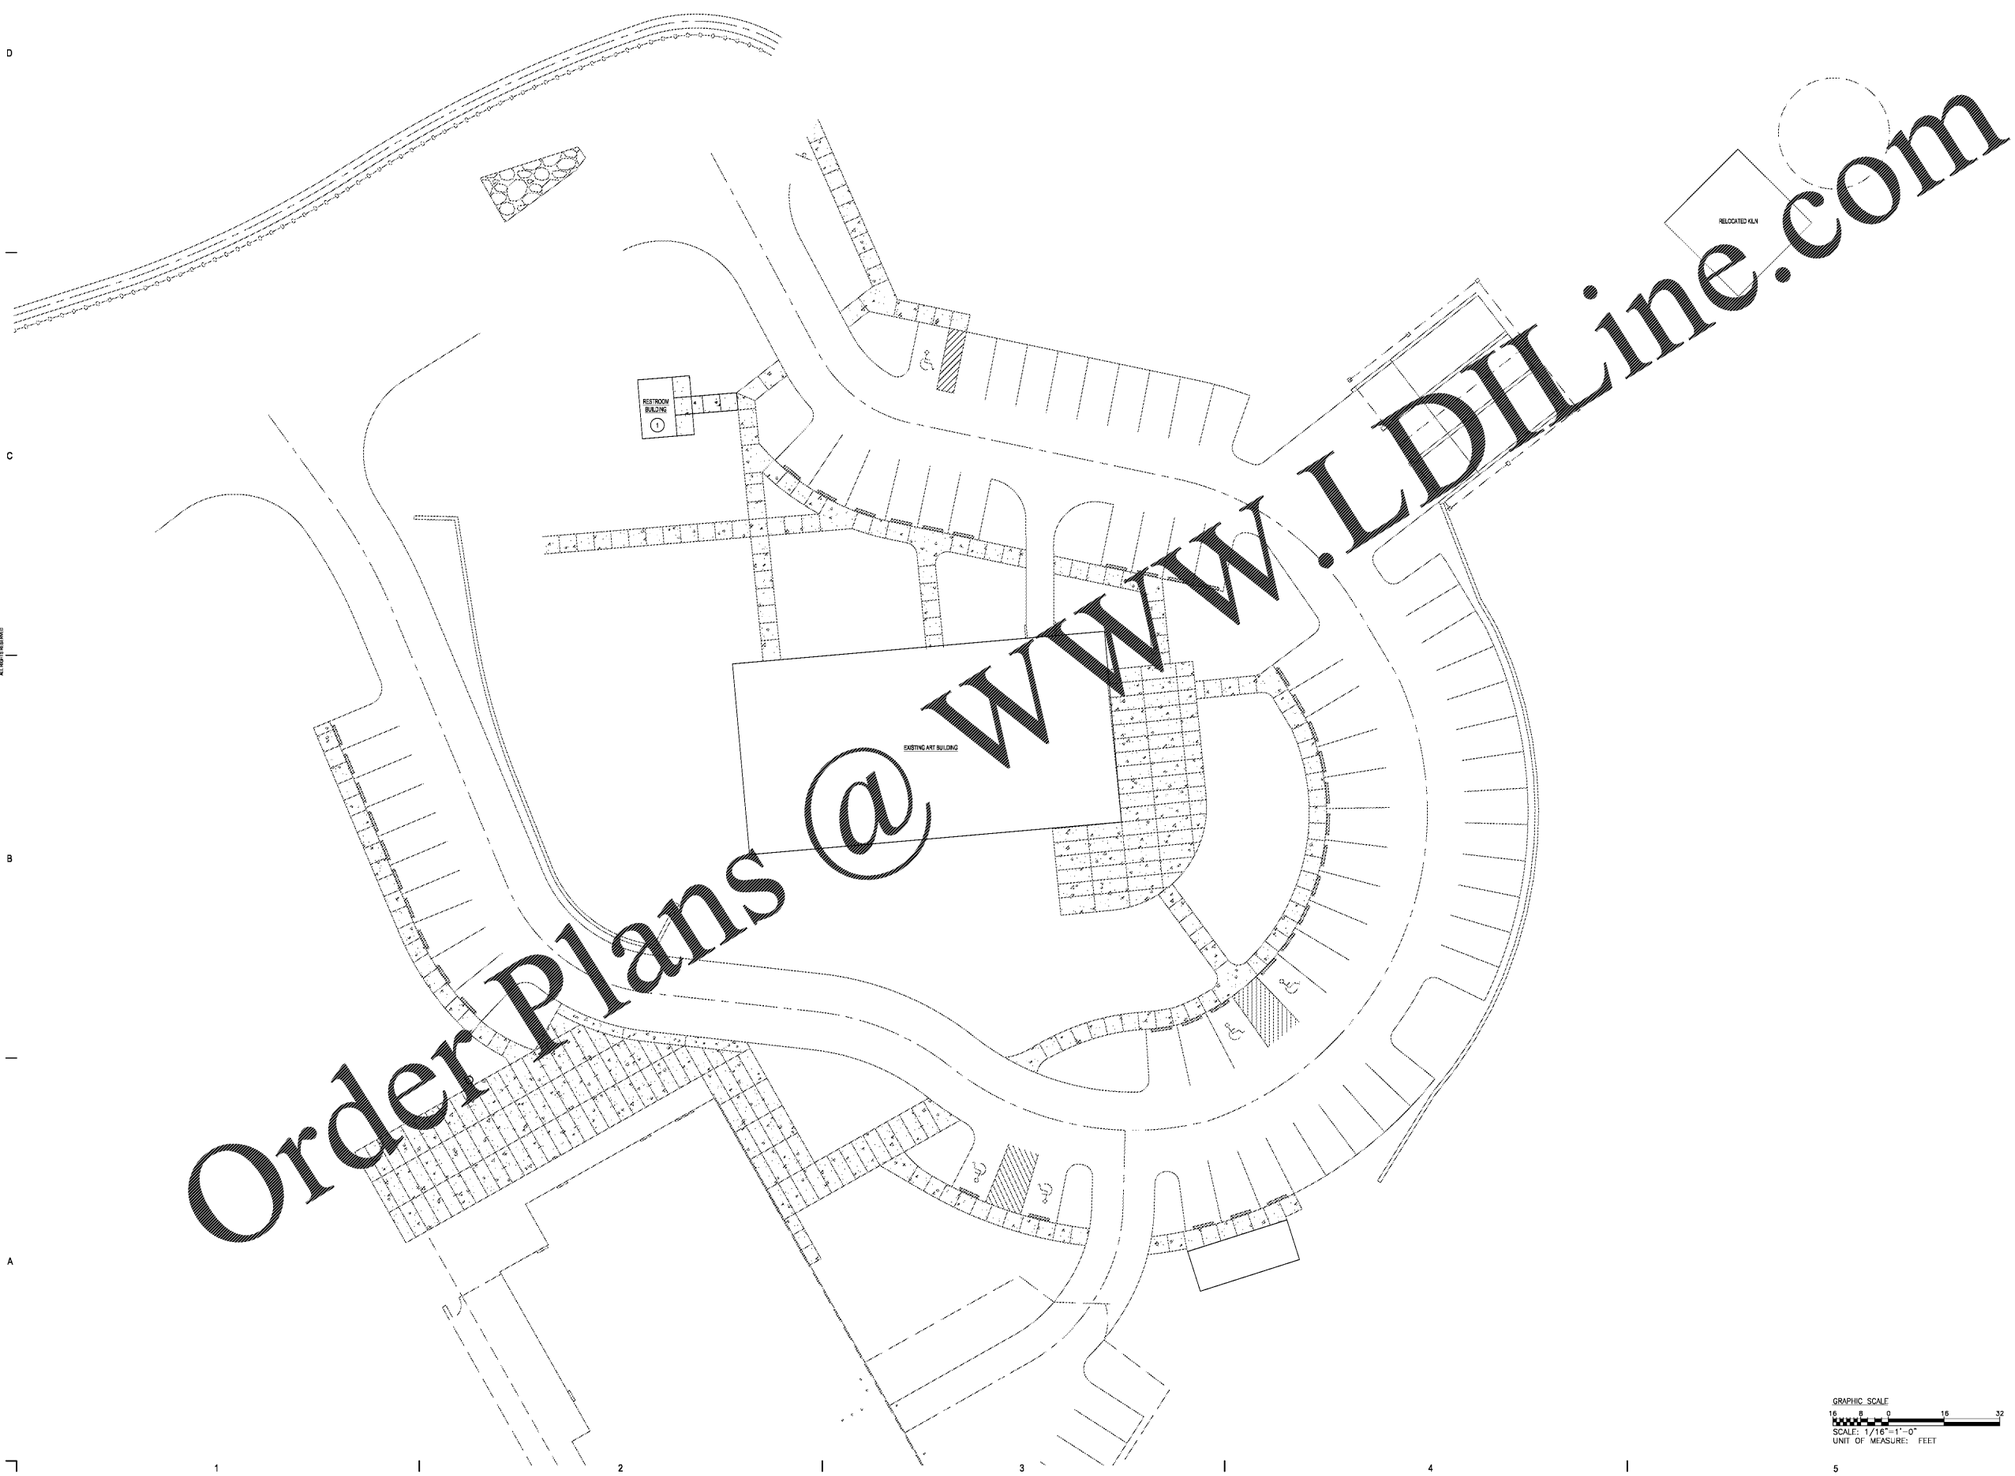


Order Plans @ WWW.LDILine.com

GRAPHIC SCALE
16 8 0 16 32
SCALE: 1/16"=1'-0"
UNIT OF MEASURE: FEET

ALL DRAWINGS, SPECIFICATIONS AND DESIGNS THEREOF EVIDENCED BY MCMILLAN PAZDAN SMITH ARCHITECTURE ARE AND SHALL REMAIN THE PROPERTY OF MCMILLAN PAZDAN SMITH ARCHITECTURE. THESE MATERIALS ARE TO BE USED ON THE PROJECT AND NOT TO BE USED WITH ANY OTHER PROJECT, WITH THE EXCEPTION OF ONE CONTRACT SET FOR EACH PARTY TO THE CONTRACT, SUCH DOCUMENTS ARE TO BE RETURNED OR DESTROYED UPON REQUEST AT THE COMPLETION OF THE PROJECT. SUBMISSION OR DISTRIBUTION TO MEET OFFICIAL REGULATORY REQUIREMENTS OR FOR OTHER PURPOSES IN CONNECTION WITH THIS PROJECT IS NOT TO BE CONSTRUED AS PUBLICATION IN DEROGATION OF MPSA'S COMMON LAW COPYRIGHT OR OTHER RESERVED RIGHTS. COPYRIGHT 2019 MCMILLAN PAZDAN SMITH ARCHITECTURE

mcmillan pazdan smith ARCHITECTURE

CONSULTANT LOGO

RMF ENGINEERING, INC.
6720 Red Oak Blvd., Suite 370
Charlotte, NC 28217
NC License No.: C-1126
Project No.: 219385.A0
www.rmf.com

SEAL

NORTH CAROLINA PROFESSIONAL SEAL 046345 ENGINEER SEAN P. RASK

09/02/2020

JACKSON COUNTY

ANIMAL RESCUE CENTER AND GREEN ENERGY PARK

DILLSBORO, NORTH CAROLINA

SHEET ISSUE:

| NO. | DATE | DESCRIPTION | BY |
|---|---|---|---|
| 1 | 09/02/2020 | ISSUE FOR BID+PERMIT | RMF |

PRINCIPAL IN CHARGE: ALM
PROJECT ENGINEER: SPR
DRAWN BY: SPR

SHEET TITLE:

PLUMBING SITE PLAN

SHEET NO. P002

PROJ. NO. 019218.00