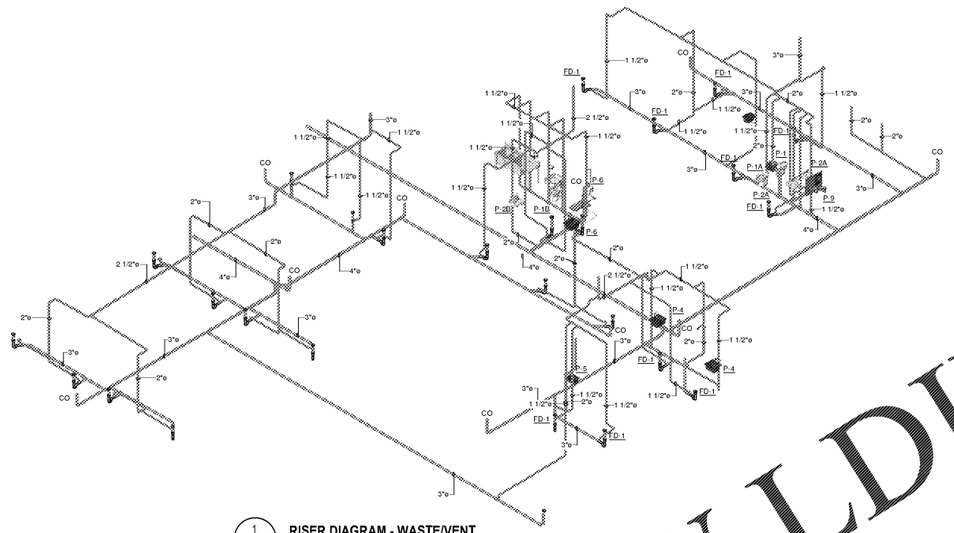

1 P601 **RISER DIAGRAM - WASTE/VENT**
SCALE:

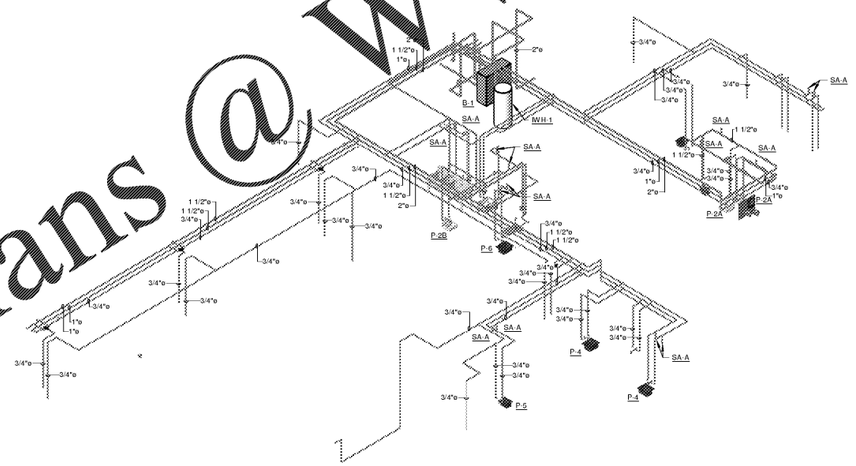

2 P601 **RISER DIAGRAM - WATER/GAS**
SCALE:

GRAPHIC SCALE
8 4 0 8 16
SCALE: 1/8" = 1'-0"
UNIT OF MEASURE: FEET

ALL DRAWINGS, SPECIFICATIONS AND CONCEPTS HEREIN ARE INSTRUMENTS OF SERVICE BY MCMILLAN PAZDAN SMITH ARCHITECTURE, AND SHALL REMAIN THE PROPERTY OF MCMILLAN PAZDAN SMITH ARCHITECTURE. ALL RIGHTS RESERVED. THESE DRAWINGS ARE NOT TO BE USED IN WHOLE OR IN PART, FOR ANY PROJECT OTHER THAN THE PROJECT FOR WHICH THEY HAVE BEEN PREPARED BY MCMILLAN PAZDAN SMITH ARCHITECTURE, WITHOUT THE EXPRESS WRITTEN PERMISSION OF MCMILLAN PAZDAN SMITH ARCHITECTURE. ANY UNAUTHORIZED USE, DISCLOSURE, REPRODUCTION OR DISTRIBUTION OF THIS PROJECT, SUBMISSION OR DISTRIBUTION TO MEET OFFICIAL REGULATIONS OR PERMITTING AGENCIES, OR ANY PUBLICATION IN ANY FORM WITHOUT THE EXPRESS WRITTEN PERMISSION OF MCMILLAN PAZDAN SMITH ARCHITECTURE IS PROHIBITED. THE PROJECT IS NOT TO BE COMPLETED FROM THESE DRAWINGS IF ANY SEAL, SIGNATURE OR DATE IS MISSING FROM THESE DRAWINGS. COPYRIGHT 2019 MCMILLAN PAZDAN SMITH ARCHITECTURE

Order Plans @ WWW.LDILine.com

mcmillan pazdan smith ARCHITECTURE

CONSULTANT LOGO

RMF ENGINEERING, INC.
8720 Red Oak Blvd., Suite 370
Charlotte, NC 28217
NC License No.: C-1125
Project No.: 219385.A0
www.rmf.com

SEALS

NORTH CAROLINA PROFESSIONAL SEAL 040855 ENGINEER SEAN P. MASK

09/02/2020

JACKSON COUNTY

ANIMAL RESCUE CENTER AND GREEN ENERGY PARK

DILLSBORO, NORTH CAROLINA

SHEET ISSUE:

NO.	DATE	DESCRIPTION	BY
1	09/02/2020	ISSUE FOR BID + PERMIT	RMF

PRINCIPAL IN CHARGE:
PROJECT ARCHITECT:
DRAWN BY: MRT

SHEET TITLE:

PLUMBING RISER DIAGRAMS

SHEET NO. P601

PROJ. NO. 019219.00