South City CNI Phase 4 • 01.15100.43

Door #	Location	Location	Door Series/Ga	Frame Series/GA	Hinges	Electronic Deadbolt	SGL Cylinder	Passage, Privacy, Dummy Lever	Lever Lockset	Remarks
A1	TOWNHOUSE EXTERIOR (BLDG G-B)	UNIT ENTRY	3 PNL Craftsman Fiberglass	FJ WD w/ 12" 1 LITE TRANSOM	3 EA SPR US15 HGS	X		X		SCHLAGE BE467F ELECTRONIC DEADBOLT, LATITUDE PASSAGE LEVER, DD01-182SN 180 DEGREE VIEWER
A2	TOWNHOUSE EXTERIOR (BLDG G-B)	REAR ENTRY	3 PNL BTM W/ 1/2 LITE TOP MTL INS	FJ WD	3 EA US15 HGS	X		X		SCHLAGE BE467F ELECTRONIC DEADBOLT, LATITUDE PASSAGE LEVER
A3	GARDEN APT EXTERIOR	UNIT ENTRY	24 GA 6PNL MTL INS	20 GA TWO PIECE METAL ADJUSTABLE FRAME	3EA SPR US15 HGS	X		X		SCHLAGE BE467F ELECTRONIC DEADBOLT, LATITUDE PASSAGE LEVER, DD01-182SN 180 DEGREE VIEWER, GC 5900 DOOR STOP CLOSER, KICKPLATES AT ADA UNITS (ROCKWOOD K1050 US32D/630), Harney Wall Protector 3 1/4" Diameter as required
A4	GARDEN APT EXTERIOR	BLDG ENTRY	6 PNL 16GA Galv HM	14 GA GALV HM W/ TRANSOM W/ SIDE LITES	3 EA BB NRP US32 GHS				X	SCHLAGE F80 GR2 LATITUTDE STOREROOM LOCKSET, GC5900 BFDA DOOR CLOSER, Harney Wall Protector 3 1/4" Diameter as required
A5	GARDEN APT EXTERIOR	PATIO/BALCONY	15 Lite MH INS	FJ WD	3 EA SPR US15 HGS		X			DEXTER JDB1 1/2 DEADBOLT W/ COVER, LATITUDE PASSAGE LEVER, KICKPLATES AT ADA UNITS (ROCKWOOD K1050 US32D/630), Harney Wall Protector 3 1/4" Diameter as required
G1	GARDEN APT EXTERIOR	SPRINKLER CLOSET	24 GA 2 PNL MTL INS	20 GA TWO PIECE METAL ADJUSTABLE FRAME	3 EA US15HGS				X	SCHLAGE F80 GR LATITUDE STOREROOM LOCKSET
B3-B6	ALL UNITS	BED/BATH	2PNL HCHB	FJ WD	3 EA US15 HGS			X		DEXTER J40 GR 3 PRIVACY LEVER, Harney Wall Protector 3 1/4" Diameter as required
B1, B2, C1-C6	ALL UNITS	CLOSET	2PNL HCHB	FJ WD	3 EA US15 HGS			X		DEXTER J10 GR 3 PASSAGE LEVER, Harney Wall Protector 3 1/4" Diameter as required
D1, D2	ALL UNITS	INTERIOR	2PNL HCHB SWP OUT	FJ WD	6 EA US15HGS			X		DEXTER J170 GR 3 DUMMY LEVER, Harney Wall Protector 3 1/4" Diameter as required
E1	INTERIOR	HVAC CLOSET	2PNL HCHB	FJ WD	3 EA US15 HGS		X			DEXTER JD60 SGL CYL DEADBOLT, DD02-235N RIGID DR STOP OR DD02-445N DOOR SAVER HINGE PIN STOP, Harney Wall Protector 3 1/4" Diameter as required
F1	INTERIOR	HVAC CLOSET	2PNL HCHB SWP OUT	FJ WD	6 EA US15HGS		X			DEXTER JD60 SGL CYL DEADBOLT, DD02-235N RIGID DR STOP OR DD02-445N DOOR SAVER HINGE PIN STOP

DOOR SCHEDULE

MARK	SIZE MODIFIER	LOCATION	SIZE WIDTH	SIZE HEIGHT	SIZE THICK	RATING	Door Elevation	Frame Material	REMARKS
A1		TOWNHOUSE ENTRY - FRONT	3'-0"	6'-8"	1 3/4"	NR	4	FG	
A2		TOWNHOUSE ENTRY- REAR	3'-0"	6'-8"	1 3/4"	NR	3	FG	
A3		UNIT ENTRY - GARDENS	3'-0"	6'-8"	1 3/4"	45MIN	5	HM	AT UFAS UNITS SEE NOTE 10 BELOW
A4		BREEZEWAY	3'-0"	6'-8"	1 3/4"	NR	7	HM	
A5		PORCH/BALCONY DOOR	3'-0"	6'-8"	1 3/4"	NR	2/2a	FG	PROVIDE INTEGRAL TRANSOM PER ELEVATIONS, AT UFAS UNITS SEE NOTE 10 BELOW
B1		LAUNDRY	2'-10"	6'-8"	1 3/8"	NR	1	WD	
B2		LAUNDRY	3'-0"	6'-8"	1 3/8"	NR	1	WD	
B3		BED/BATH	2'-6"	6'-8"	1 3/8"	NR	1	WD	
B4		BED/BATH	2'-8"	6'-8"	1 3/8"	NR	1	WD	
B5		BED/BATH	2'-10"	6'-8"	1 3/8"	NR	1	WD	
B6		BED/BATH	3'-0"	6'-8"	1 3/8"	NR	1	WD	
C1		CLOSET	1'-8"	6'-8"	1 3/8"	NR	1	WD	
C2		CLOSET	1'-10"	6'-8"	1 3/8"	NR	1	WD	
C3		CLOSET	2'-0"	6'-8"	1 3/8"	NR	1	WD	
C4		CLOSET	2'-6"	6'-8"	1 3/8"	NR	1	WD	
C5		CLOSET	2'-10"	6'-8"	1 3/8"	NR	1	WD	
C6		CLOSET	3'-0"	6'-8"	1 3/8"	NR	1	WD	
D1	PAIR	CLOSET	2'-0"	6'-8"	1 3/8"	NR	1	WD	
D2	PAIR	CLOSET	2'-6"	6'-8"	1 3/8"	NR	1	WD	
E1		MECHANICAL	3'-0"	6'-8"	1 3/8"	NR	1	WD	INCLUDE DEADBOLT AND MASTER KEY FOR MAINTENANCE ACCESS
F1	PAIR	MECHANICAL	2'-0"	6'-8"	1 3/8"	NR	1	WD	INCLUDE DEADBOLT AND MASTER KEY FOR MAINTENANCE ACCESS
G1		SPRINKLER CLOSET	3'-0"	6'-8"	1 3/4"	20MIN	1	HM	20 MINUTE DOORS AT CLOSETS UNDER EXTERIOR EXIT STAIRS PER IBC

DOOR NOTES:

1. DOORS IN RATED ASSEMBLIES TO BE RATED PER IBC 716.5:
   A. DOOR AND FRAME IN THR EXTERIOR WALLS (BREEZEWAYS) - TO BE 45 MIN RATED
2. SAFETY GLAZING IN DOORS AS REQUIRED PER IBC & IRC SECTION 308.4:
   A. GLAZING IN ALL FIXED AND OPERABLE PANELS OF SWING, SLIDING, AND BIFOLD DOORS
3. ALL FACTORY-PRIMED METAL AND FIBERGLASS DOORS AND FRAMES TO BE PREPARED PER PAINT MANUFACTURER'S RECOMMENDATIONS TO ACCEPT FIELD PAINTING.
4. INTERIOR DOOR STOPS ARE ONLY REQUIRED WHEN DOORS ARE AGAINST PERPENDICULAR WALLS OR DOORS
5. ENTRY DOORS TO BE FIBERGLASS REINFORCED COMPOSITE (THERMA-TRU SMOOTH STAR OR SIMILAR)
6. APARTMENT INTERIOR DOORS TO BE SOLID-CORE FLUSH-CORE DOORS W/ WOOD FRAMES, SEE SCHEDULE
7. ALL EXTERIOR DOORS TO BE ENERGY STAR RATED. SEE CODE SHEET FOR U-FACTOR AND AIR INFILTRATION REQUIREMENTS
8. PROVIDE SECURITY VIEW OVER ALL FULL-LITE EXTERIOR DOORS
9. PROVIDE LOUVER BELOW LINEAR TOWNHOUSE ENTRY DOORS AND PATIO DOORS
10. KICKPLATES TO BE INSTALLED ON ACCESSIBLE UNIT DOORS AND ACCESSIBLE PATIO DOORS ONLY

FG = FIBERGLASS
WD = WOOD
NR = NOT RATED
HM = HOLLOW METAL

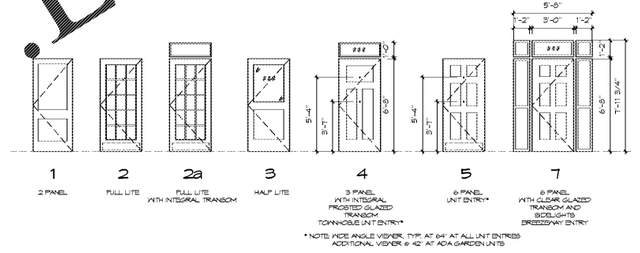

* NOTE: ADD ANGLE VISHER, TYP. AT 64" AT ALL UNIT ENTRIES
ADDITIONAL VISHER @ 42" AT ADA GARDEN UNITS

DOOR ELEVATION LEGEND

SCALE: 1/4" = 1'-0"

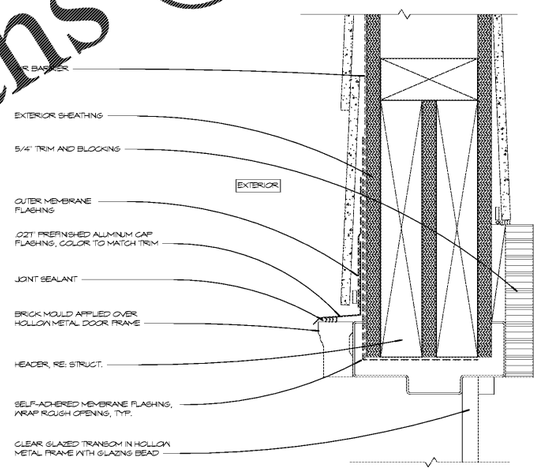

27 DOOR HEAD BREEZEWAY TRANSOM - FIBER CEMENT

SCALE: 6" = 1'-0"

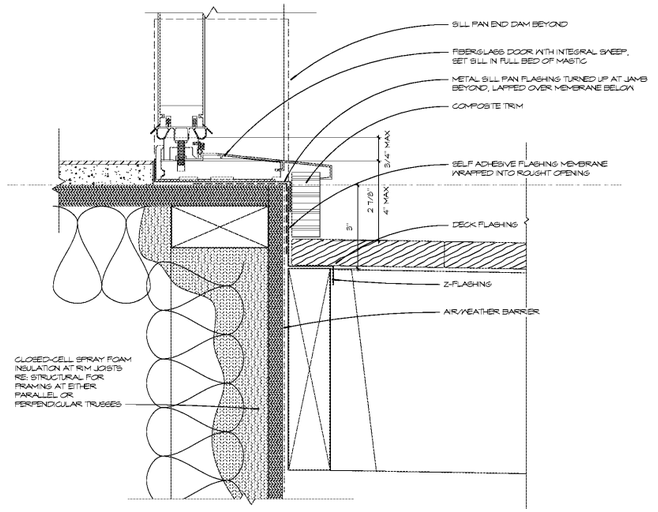

29 DOOR SILL AT BALCONY

SCALE: 6" = 1'-0"

Order Plans @ www.LDInc.com

LRK
Looney Ricks Kiss
Architecture Planning Interiors Research
50 South B.B. King Boulevard
Memphis, Tennessee 38103
Telephone 901 521 1440
Fax 901 525 2760
E-mail info@lrk.com

Client:

McCormack Baron Salazar

720 Olive St Suite 2500

St. Louis, MO 63101

Issues and Revisions

Δ	Date	Issued / Revised
	3/16/2020	50% CONSTRUCTION DOCS
	5/18/2020	80% CONSTRUCTION DOCS
	7/13/2020	PERMIT SUBMISSION

BUILDING ADDRESSES

TYPE G-B
442, 444, 446, 448 RATLIFF LANE
324, 236, 238, 350 ISHMAEL PLACE
TYPE H-A
313, 443 VANCE AVE
316, 364 FOOTE LANE
388 S DANNY THOMAS BLVD
TYPE I-C
368, 451 VANCE AVE
315 ISHMAEL PLACE
TYPE L-A
327 ISHMAEL PLACE
420, 380 FOOTE LANE
348 S DANNY THOMAS BLVD
TYPE M-A
402, 406 FOOTE LANE

©2020 LRK Inc
Drawings, written material, and design concepts shall not be used or reproduced in whole or part in any form or format without prior written consent of LRK Inc. Do not scale drawings. Use given dimensions only. If not shown, verify correct dimensions with the Architect. Contractor shall check and verify all dimensions and conditions at job site.

Seal

LRK Project Number: 01.15100.43

Project Name:

South City CNI Phase 4

Memphis TN

Drawing Name:

DOOR SCHEDULE & DETAILS

Drawn By: ADB

Checked By: HU

A604

7/10/2020 4:23:58 PM C:\Revit Projects\15100.43-South City CNI Phase 4\R18_Central_Jdavis@lrk.com.rvt