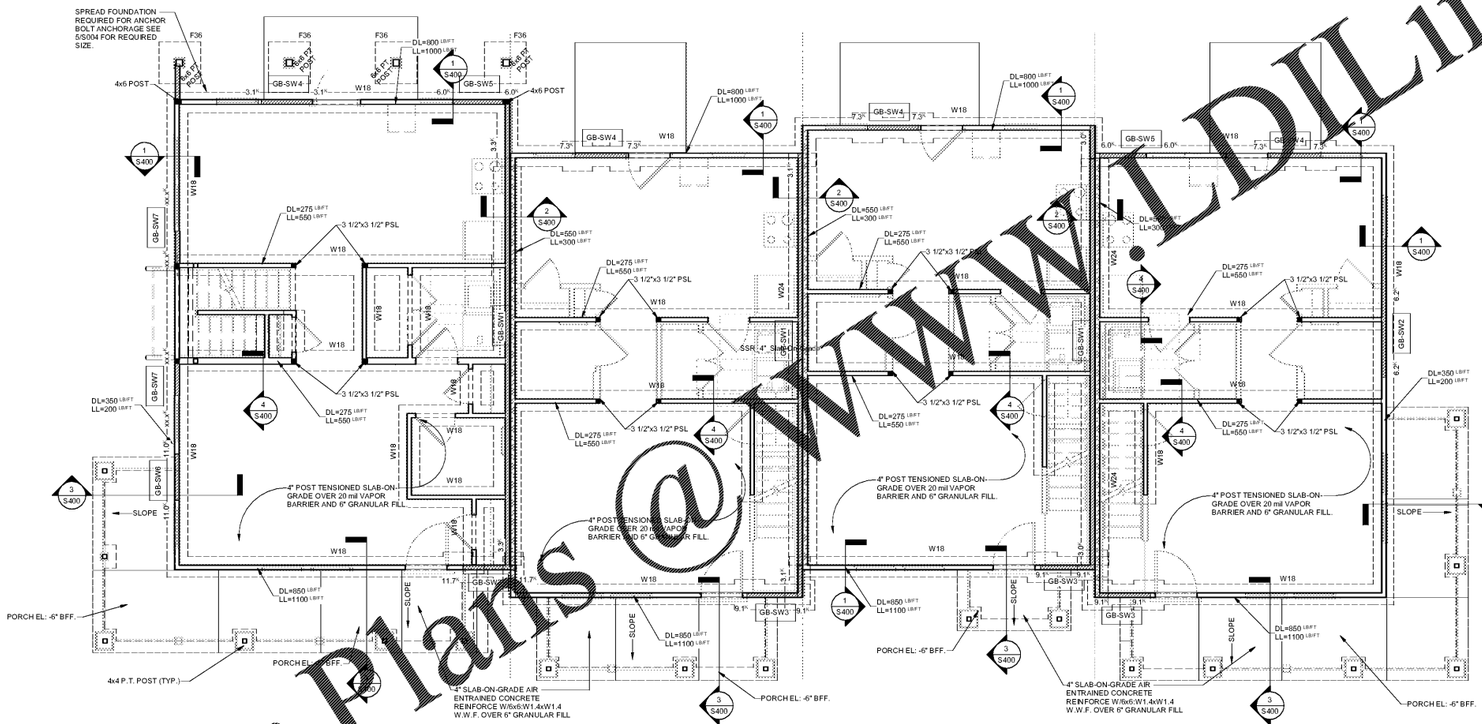

NOTES:
1) ALL WALLS THIS FLOOR, INTERIOR AND EXTERIOR, SHALL BE 2x4'S @ 16" O.C.
2) ALL EXTERIOR TOP OF FOOTING SHALL BE 1'-0" BELOW FINISHED FLOOR TYP. (U.N.O.).
3) W# AND F# INDICATE STRIP AND SPREAD FOOTINGS RESPECTIVELY, SEE FOOTING SCHEDULE ON 1/S002 FOR SIZE AND REINFORCING.
4) REFER TO HEADER SCHEDULE 4/S003 FOR OPENING AND FRAMING DETAILS FOR ALL DOORS AND WINDOWS.
5) GB-SW# INDICATES SHEAR WALLS, SEE SHEETS S004 AND S005 FOR SHEAR WALL SCHEDULE AND CONSTRUCTION DETAILS.

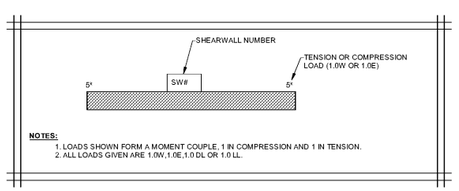

NOTES:
1. LOADS SHOWN FORM A MOMENT COUPLE, 1 IN COMPRESSION AND 1 IN TENSION.
2. ALL LOADS GIVEN ARE 1.0W,1.0E,1.0 DL OR 1.0 LL.

SHEARWALL LOADING KEY

Order Plans @ WWW.LDILine.com

Looney Ricks Kiss

Architecture Planning Interiors Research
50 South B.B. King Boulevard
Memphis, Tennessee 38103
Telephone 901 521 1440
Fax 901 525 2760
E-mail info@lrk.com

Client:

McCormack Baron Salazar

720 Olive St Suite 2500

St. Louis, MO 63101

Issues and Revisions

	Date	Issued / Revised
1	3/16/2020	50% C.D.
	5/15/2020	80% C.D.
	7/13/2020	Permit Submission

BUILDING ADDRESSES

TYPE G-B
442, 444 ,446, 448 RATLIFF LANE
324, 236, 238, 330 ISHMAEL PLACE

TYPE H-A
373, 443 VANCE AVE
316, 364 FOOTE LANE
353 S DANNY THOMAS BLVD

TYPE I-C
365, 431 VANCE AVE
315 ISHMAEL PLACE

TYPE L-A
327 ISHMAEL PLACE
420, 350 FOOTE LANE
340 S DANNY THOMAS BLVD

TYPE M-A
402, 406 FOOTE LANE

©2020 LRK Inc.
Drawings, written material, and design concepts shall not be used or reproduced in whole or part in any form or format without prior written consent of LRK Inc. Do not scale drawings. Use given dimensions only. If not shown, verify correct dimensions with the Architect. Contractor shall check and verify all dimensions and conditions at job site.

Seal

LRK Project Number: 01.15100.43

Project Name:

South City CNI Phase 4

Memphis, TN

Drawing Name:

FOUNDATION PLAN

Drawn By: MAC

Checked By: KEM

GB-S101