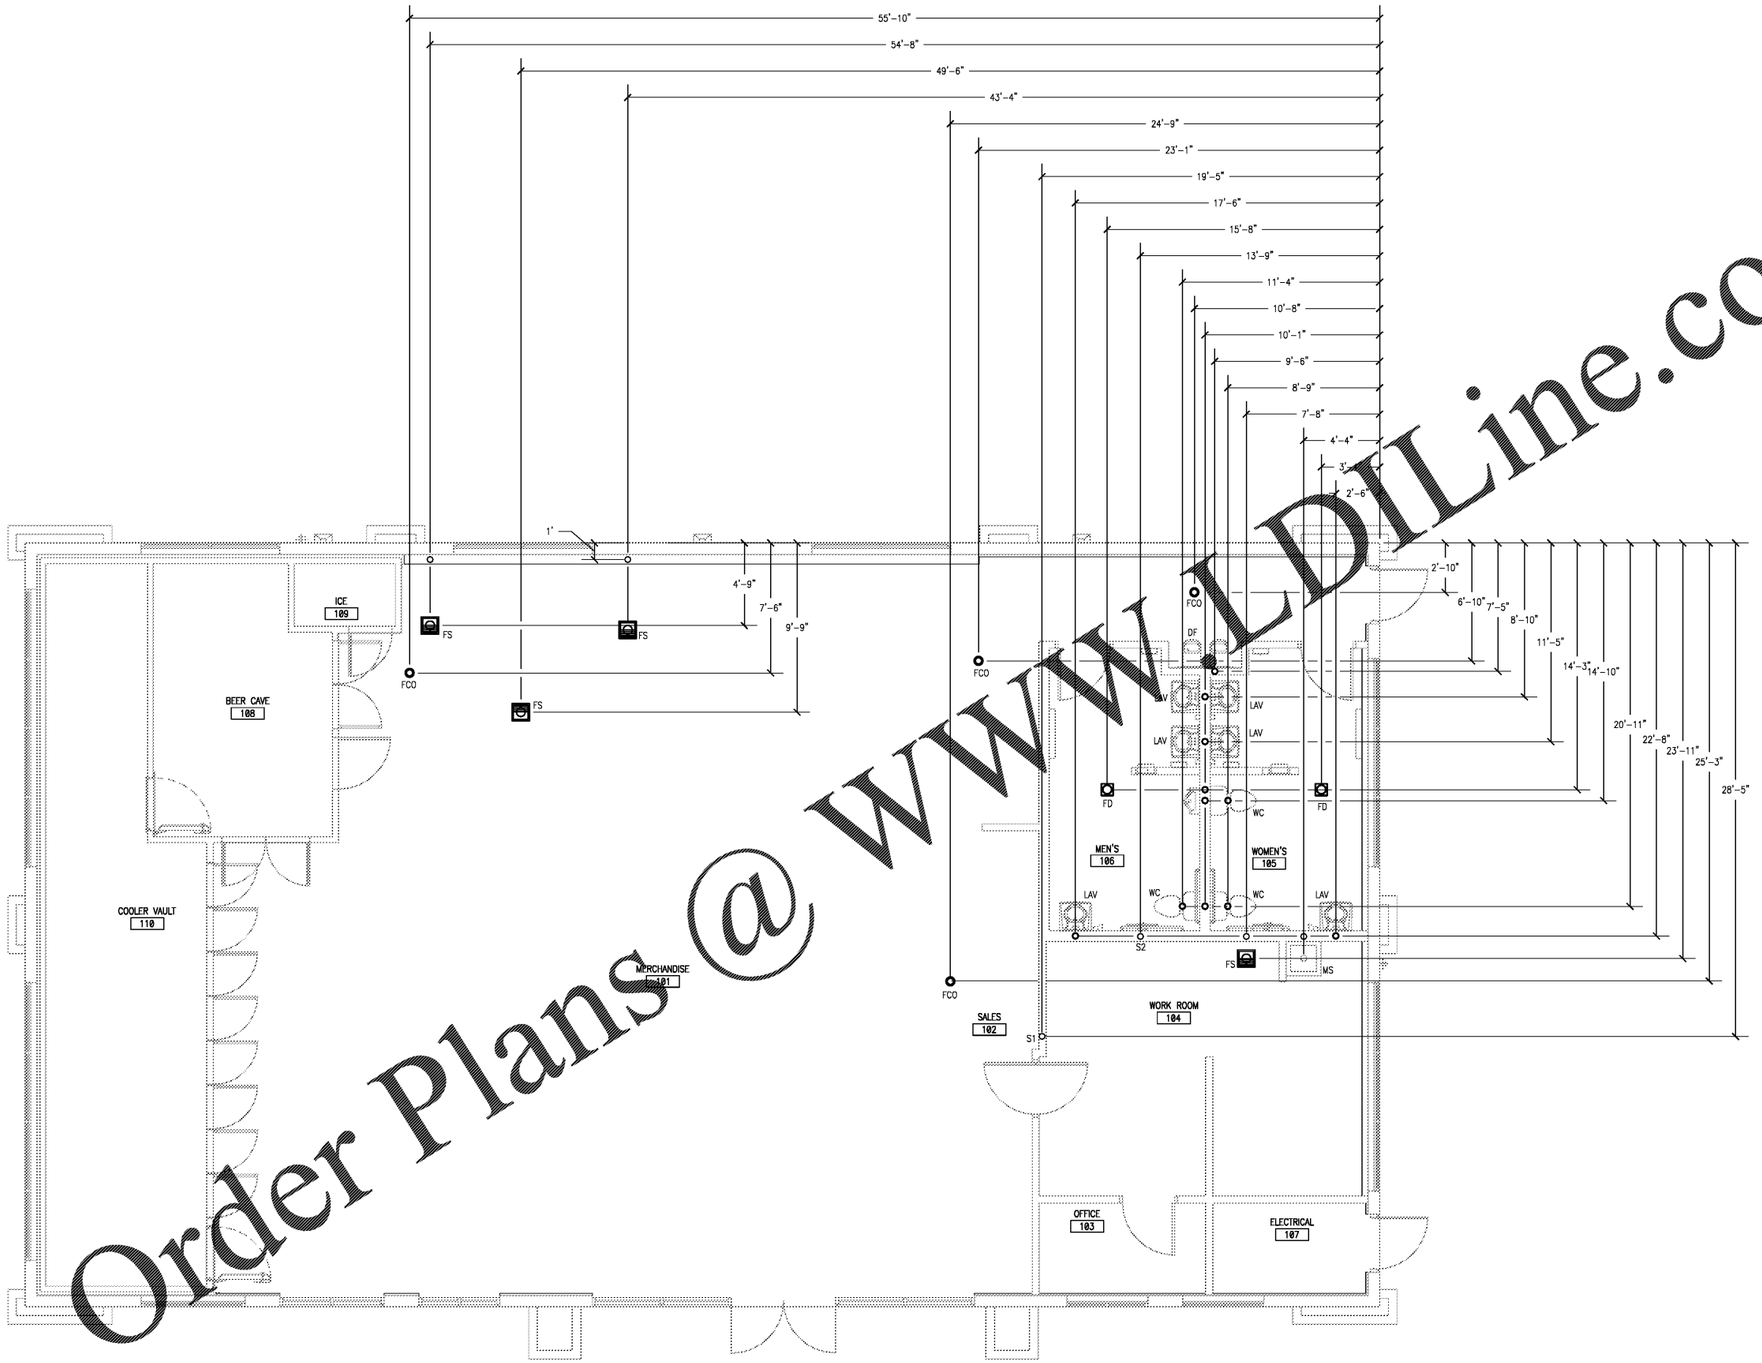


1 PLUMBING SLAB PENETRATION PLAN 1/4" = 1'-0"

NORTH

Order Plans @ WWW.LDILine.com


INTERPLAN LLC

ARCHITECTURE
ENGINEERING
INTERIOR DESIGN
PROJECT MANAGEMENT

AR0011595
CA 8660

604 COURTLAND STREET
SUITE 100
ORLANDO, FLORIDA 32804
PH 407.645.5008
FX 407.629.9124


SEAL:

**THIS DOCUMENT IS NOT FOR REGULATORY APPROVAL, PERMITTING, OR CONSTRUCTION.**

FOR BIDDING ONLY
09/03/2020

NO DATE REMARKS
REVISIONS

7-ELEVEN
STORE #41559

1245 S. VOLUSIA AVENUE
Orange City, FL 32763

PROJECT NO: 2019.0743
DATE: APRIL 7, 2020

P1.2
SLAB PENETRATION

CHECKED: JL DRAWN: ROH

JONLOP - 09/02/2020 3:35:02 PM

COPYRIGHT © 2020 INTERPLAN LLC RESERVES COPYRIGHT & OTHER RIGHTS RESTRICTING THESE DOCUMENTS TO THE ORIGINAL SITE OR PURPOSE FOR WHICH THEY WERE PREPARED. REPRODUCTIONS, CHANGES OR ASSIGNMENTS ARE PROHIBITED.