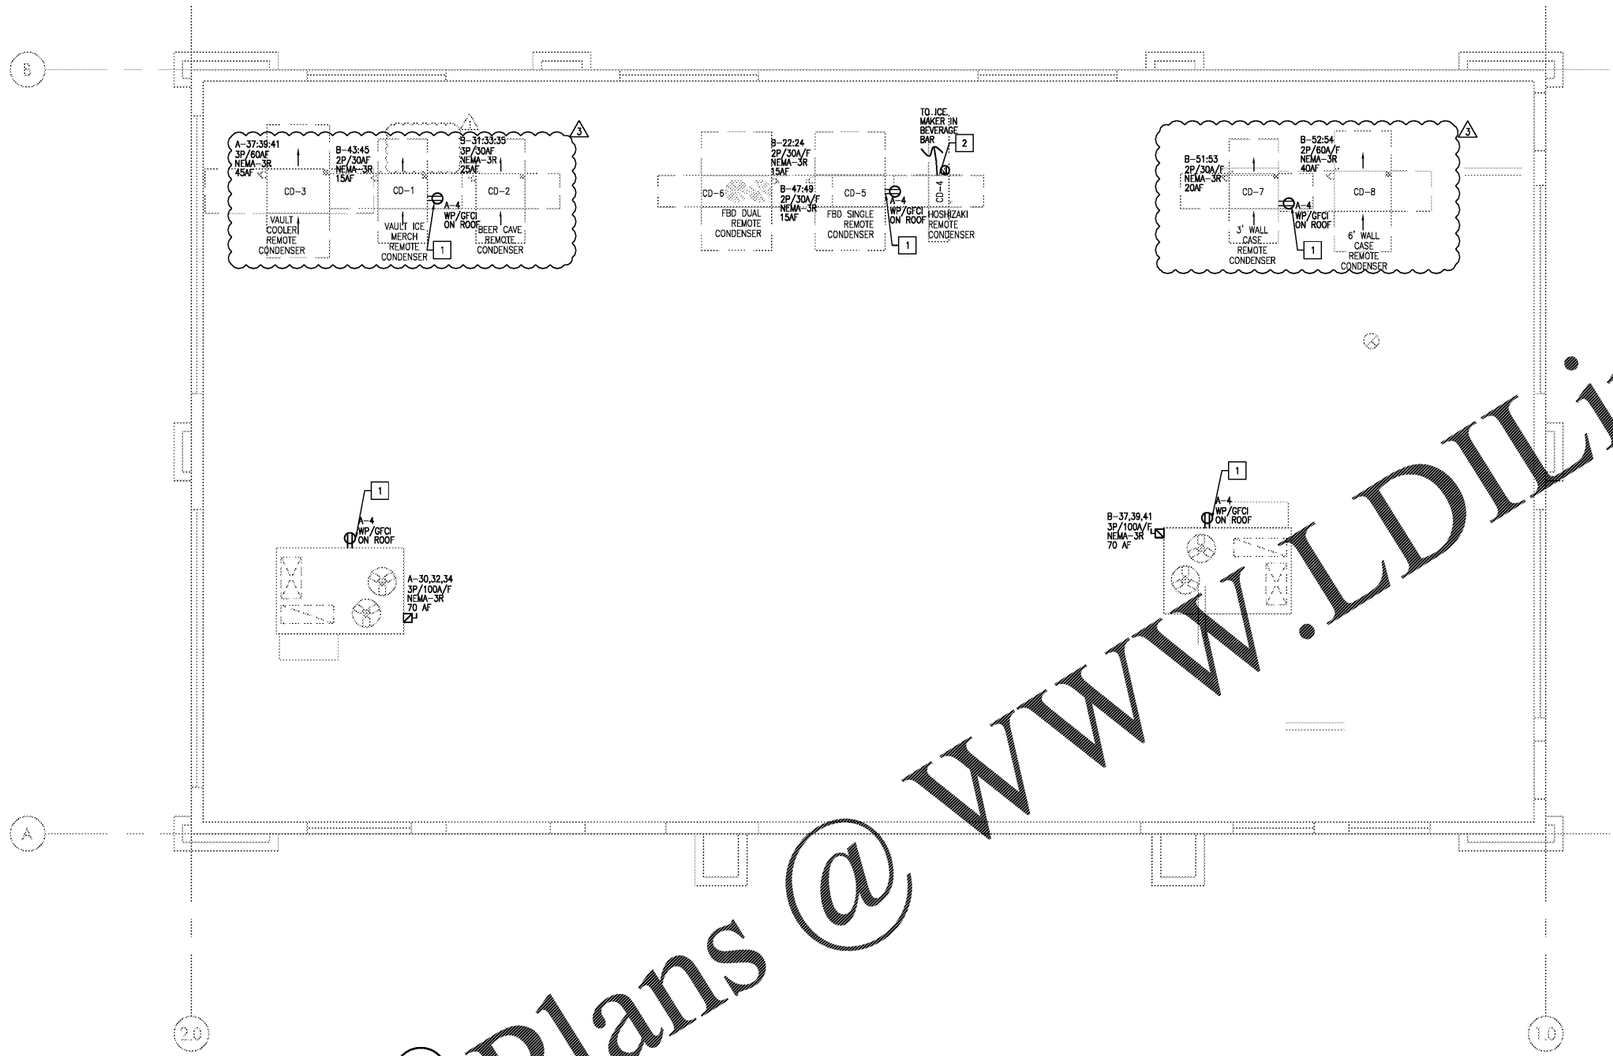


1 ELECTRICAL HVAC/R PLAN

1/4" = 1'-0"

NORTH

## KEYED NOTES

1. SERVICE RECEPTACLE, WEATHERPROOF GFCI ON ROOF.
2. CONDENSER TO BE POWERED BY ICE MACHINE IN BEVERAGE BAR WITH 2#12,#12G,1"C


INTERPLAN LLC
ARCHITECTURE
ENGINEERING
INTERIOR DESIGN
PROJECT MANAGEMENT

AR0011595
CA 8660

604 COURTLAND STREET
SUITE 100
ORLANDO, FLORIDA 32804
PH 407.645.5008
FX 407.629.9124


SEAL:

**THIS DOCUMENT IS NOT FOR REGULATORY APPROVAL, PERMITTING, OR CONSTRUCTION.**

FOR BIDDING ONLY
09/03/2020

| NO | DATE | REMARKS |
|---|---|---|
| 3 | 08.28.20 | PEER COMMENTS |
| 1 | 04.27.20 | PEER COMMENTS |

REVISIONS

7-ELEVEN
STORE #41559

1245 S. VOLUSIA AVENUE
Orange City, FL 32763

PROJECT NO: 2019.0743
DATE: APRIL 7, 2020

E1.3
ELECTRICAL HVAC-R PLAN

CHECKED: -- DRAWN: M.M


COPYRIGHT © 2020 INTERPLAN LLC. RESERVES COPYRIGHT & OTHER RIGHTS RESTRICTING THESE DOCUMENTS TO THE ORIGINAL SITE OR PURPOSE FOR WHICH THEY WERE PREPARED. REPRODUCTIONS, CHANGES OR ASSIGNMENTS ARE PROHIBITED.


JONLOP - 09/02/2020 3:35:02 PM


Order Plans @ WWW.LDILine.com