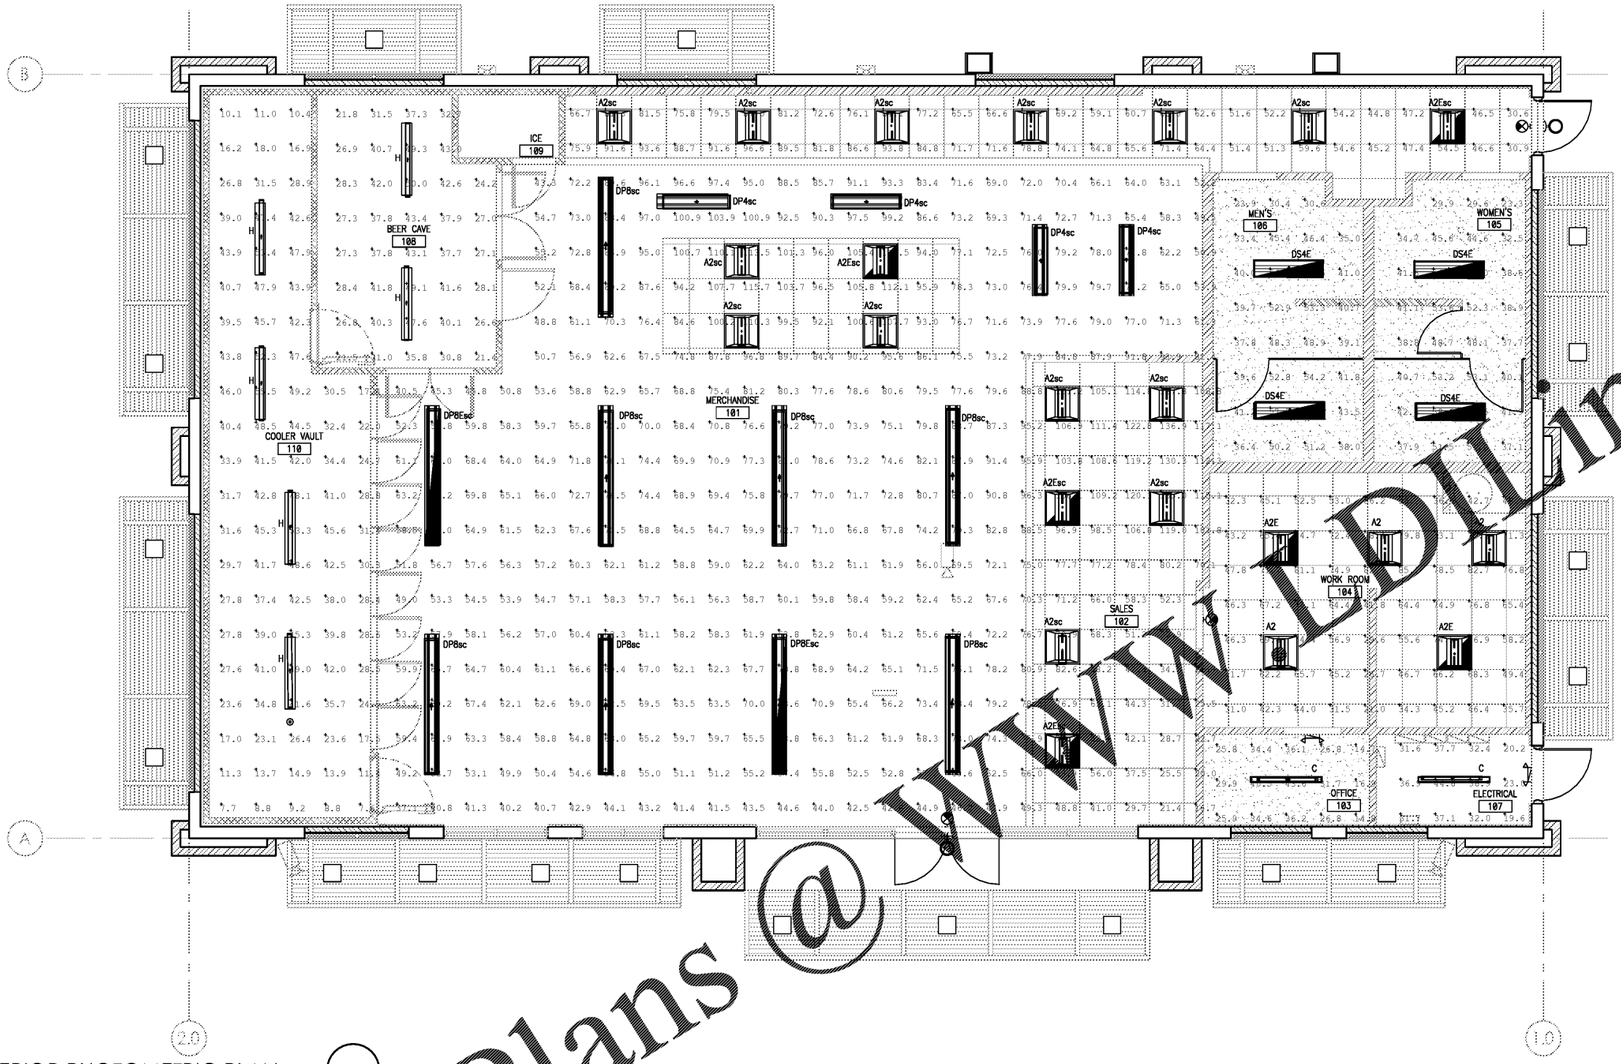


1 INTERIOR PHOTOMETRIC PLAN

1/4" = 1'-0"

NORTH

| Luminaire Schedule | | | | | | |
|---|---|---|---|---|---|---|
| Qty | Label | Arrangement | LLF | Description | Lum. Lumens | LDD |
| 7 | DP8sc | SINGLE | 1.000 | CS18-80LHE-35 | 7663 | 1.000 |
| 4 | DP4sc | SINGLE | 1.000 | CS14-40L HE-40K | 4075 | 1.000 |
| 2 | C | SINGLE | 1.000 | FSSEZ440L840-UNV | 3653 | 1.000 |
| 15 | A2sc | SINGLE | 1.000 | ZR22MT-32L-40K-10V | 3372 | 1.000 |
| 6 | H | SINGLE | 1.000 | PV3WEZ440L840-UNV | 3800 | 1.000 |
| 3 | A2 | SINGLE | 1.000 | ZR22C-40L-40K-10V-FD CONFIGURED FROM ZR22C-40L-35K-10V-FD | 4000 | 1.000 |
| 2 | A2E | SINGLE | 1.000 | ZR22C-40L-40K-10V-FD CONFIGURED FROM ZR22C-40L-35K-10V-FD | 4000 | 1.000 |
| 2 | DP8Esc | SINGLE | 1.000 | CS18-80LHE-35 | 7663 | 1.000 |
| 4 | A2Esc | SINGLE | 1.000 | ZR22MT-32L-40K-10V | 3372 | 1.000 |
| 4 | DS4E | SINGLE | 1.000 | CR-LE-40LHE-35K-XXX | 4239 | 1.000 |

| Calculation Summary | | | | | | | |
|---|---|---|---|---|---|---|---|
| Label | CalcType | Units | Avg | Max | Min | Avg/Min | Max/Min |
| Beer Cave_Workplane | Illuminance | Fc | 34.94 | 50.0 | 21.4 | 1.63 | 2.34 |
| Cooler Vault_Workplane | Illuminance | Fc | 32.82 | 55.5 | 7.6 | 4.32 | 7.30 |
| Electrical_Workplane | Illuminance | Fc | 32.16 | 44.8 | 19.6 | 1.64 | 2.29 |
| Merchandise_Workplane | Illuminance | Fc | 70.86 | 136.9 | 16.7 | 4.24 | 8.20 |
| Merns Room_Workplane | Illuminance | Fc | 44.05 | 59.4 | 23.9 | 1.84 | 2.49 |
| Office_Workplane | Illuminance | Fc | 29.25 | 43.6 | 14.7 | 1.99 | 2.97 |
| Womens Room_Workplane | Illuminance | Fc | 43.79 | 58.6 | 23.3 | 1.88 | 2.52 |
| Work Room_Workplane | Illuminance | Fc | 58.07 | 85.2 | 21.0 | 2.77 | 4.06 |

Order Plans @ WWLDLine.com

INTERPLAN LLC
ARCHITECTURE
ENGINEERING
INTERIOR DESIGN
PROJECT MANAGEMENT

AR0011595
CA 8660

604 COURTLAND STREET
SUITE 100
ORLANDO, FLORIDA 32804
PH 407.645.5008
FX 407.629.9124

SEAL:

**THIS DOCUMENT IS NOT FOR REGULATORY APPROVAL, PERMITTING, OR CONSTRUCTION.**

FOR BIDDING ONLY
09/03/2020

NO DATE REMARKS
REVISIONS

7-ELEVEN
STORE #41559

1245 S. VOLUSIA AVENUE
Orange City, FL 32763

PROJECT NO: 2019.0743
DATE: APRIL 7, 2020

E2.2
INTERIOR PHOTOMETRIC

CHECKED: -- DRAWN: M.M

COPYRIGHT © 2020 INTERPLAN LLC ALL RIGHTS RESERVED. COPYRIGHTS & OTHER RIGHTS RESTRICTING THESE DOCUMENTS TO THE ORIGINAL SITE OR PURPOSE FOR WHICH THEY WERE PREPARED. REPRODUCTIONS, CHANGES OR ASSIGNMENTS ARE PROHIBITED.

JONLOP - 09/02/2020 3:35:03 PM