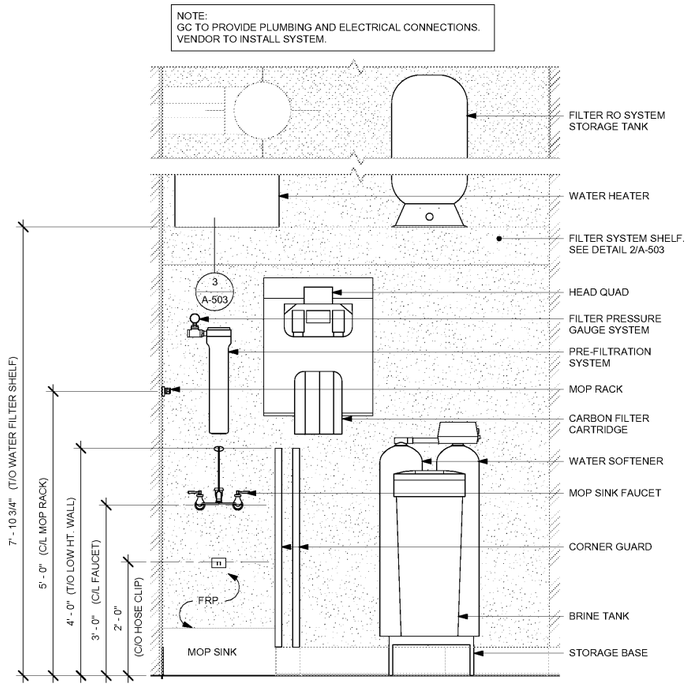

1 WATER FILTRATION SYSTEM - ELEVATION

Scale: 3/4" = 1'-0"

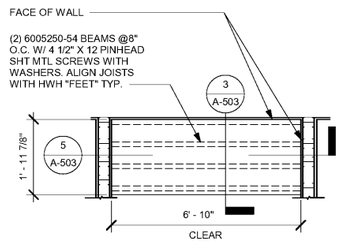

2 FILTER SYSTEM SHELF PLAN

Scale: 1/2" = 1'-0"

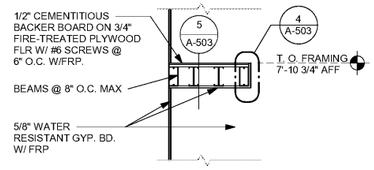

3 FILTER SYSTEM SHELF SECTION

Scale: 1/2" = 1'-0"

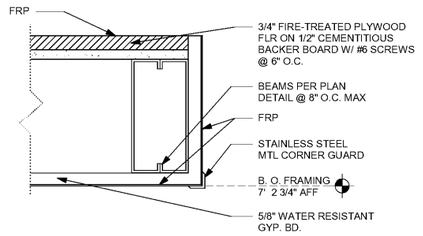

4 FILTER SYSTEM SHELF EDGE

Scale: 3" = 1'-0"

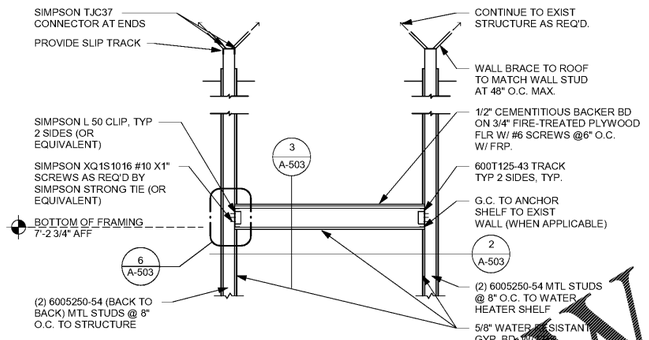

5 FILTER SYSTEM SHELF ELEVATION

Scale: 1/2" = 1'-0"

NOTES TO CONTRACTOR:
1. PRE DRILL HOLES THROUGH S.S. ANGLE TO PREVENT DAMAGE TO SCREWS.
2. TEK SCREWS OR EQUIVALENT TO BE USED.
3. ANGLE TO BE CONTINUOUS (NO SPLICES)

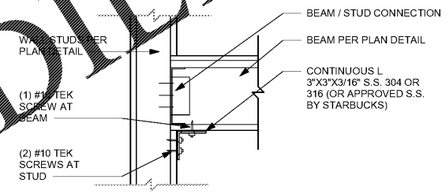

6 FILTER SYSTEM SHELF ANGLE SUPPORT DETAIL

Scale: 1 1/2" = 1'-0"

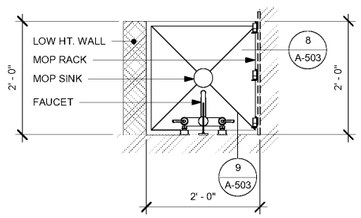

7 MOP SINK PLAN

Scale: 3/4" = 1'-0"

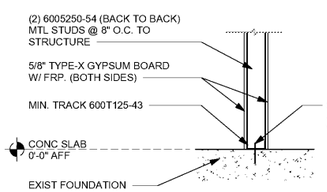

8 FILTER SYSTEM SHELF CONNECTION AT FOUNDATION

Scale: 3/4" = 1'-0"

-SECURE TUBING TO WALL ABOVE SINK BACKSPLASH W/ ZIP TIES.
-MOUNT TEST STRIP BOX TO WALL OVER THE "CLEAN" DRAINBOARD.
-ARCHITECT TO COORDINATE WITH LICENSEE REGARDING SAN/WASH EQUIPMENT.
-MOUNT SAN/WASH EQUIPMENT TO WALL ABOVE THE "DIRTY" SIDE OF THE SINK ONLY.

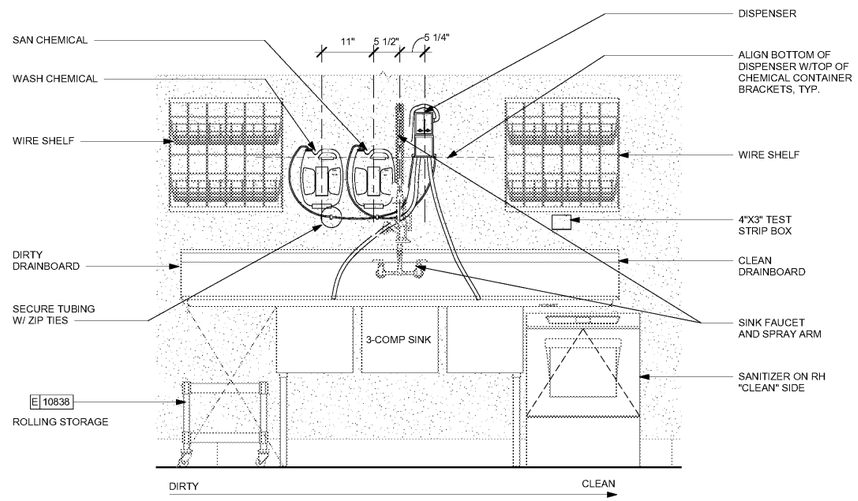

11 CLICK SAN/WASH INSTALL (SANITIZER BELOW)

Scale: 3/4" = 1'-0"

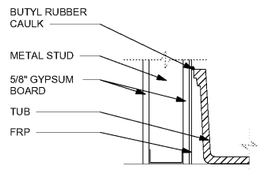

9 FRP AT MOP SINK

Scale: 1 1/2" = 1'-0"

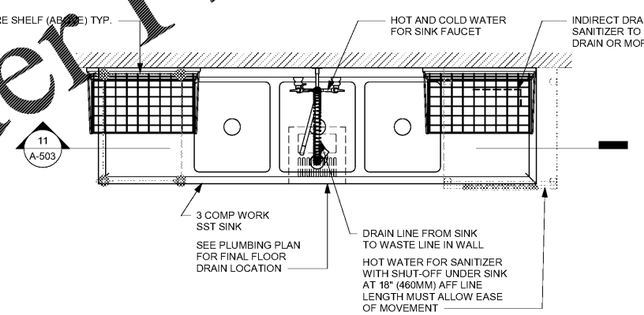

10 3 - COMP PLAN - SANITIZER (UNDER)

Scale: 3/4" = 1'-0"

Order Plans @ WWW.LDLine.com

© 2019 STARBUCKS COFFEE COMPANY

STARBUCKS®
2401 UTAH AVENUE SOUTH
SEATTLE, WASHINGTON 98134
(206) 318-1575

THESE DRAWINGS AND THE PROJECT MANUAL ARE CONFIDENTIAL AND SHALL REMAIN THE SOLE PROPERTY OF STARBUCKS CORPORATION, WHICH IS THE OWNER OF THE COPYRIGHT IN THIS WORK. THEY SHALL NOT BE REPRODUCED (IN WHOLE OR IN PART), SHARED WITH THIRD PARTIES OR USED IN ANY MANNER ON OTHER PROJECTS OR EXTENSIONS TO THIS PROJECT WITHOUT THE PRIOR WRITTEN CONSENT OF STARBUCKS CORPORATION. THESE DRAWINGS AND SPECIFICATIONS ARE INTENDED TO EXPRESS DESIGN INTENT FOR A PROTOTYPICAL STARBUCKS STORE (WHICH IS SUBJECT TO CHANGE AT ANYTIME) AND DO NOT REFLECT ACTUAL SITE CONDITIONS. NEITHER PARTY SHALL HAVE ANY OBLIGATION NOR LIABILITY TO THE OTHER (EXCEPT STATED ABOVE) UNTIL A WRITTEN AGREEMENT IS FULLY EXECUTED BY BOTH PARTIES.

STARBUCKS TEMPLATE VERSION: i2020-02-10

Design Forum Architects Inc.
2056 Byers Rd
Miamisburg, OH 45342
Tel: (844) 804-7700
Donald J. Rethman
Architect In Charge
License: AR0017303

Design Forum Engineering
2056 Byers Rd
Miamisburg, OH 45342
Tel: (844) 804-7700
Timothy L. Raberding, PE
Professional Engineer
License: 62078

PROJECT NAME:
HARDEN & POLK

PROJECT ADDRESS:
1310 LAKESIDE VILLAGE CIR
LAKELAND, FL 33803

STORE #:	2965
PROJECT #:	21120-060
ISSUE DATE:	08/17/20
DESIGNER:	RAI MONTERO
PRODUCTION DESIGNER:	ANDY MCLOUD
CHECKED BY:	RAI MONTERO

Revision Schedule

Rev	Date	By	Description

SHEET TITLE:
WORKROOM DETAILS

SCALE: AS SHOWN

SHEET NUMBER:
A-503

8/13/2020 4:15:18 PM C:\Users\julia.gray\Documents\21120-060_2965_Harden & Polk_julia.gray.rvt