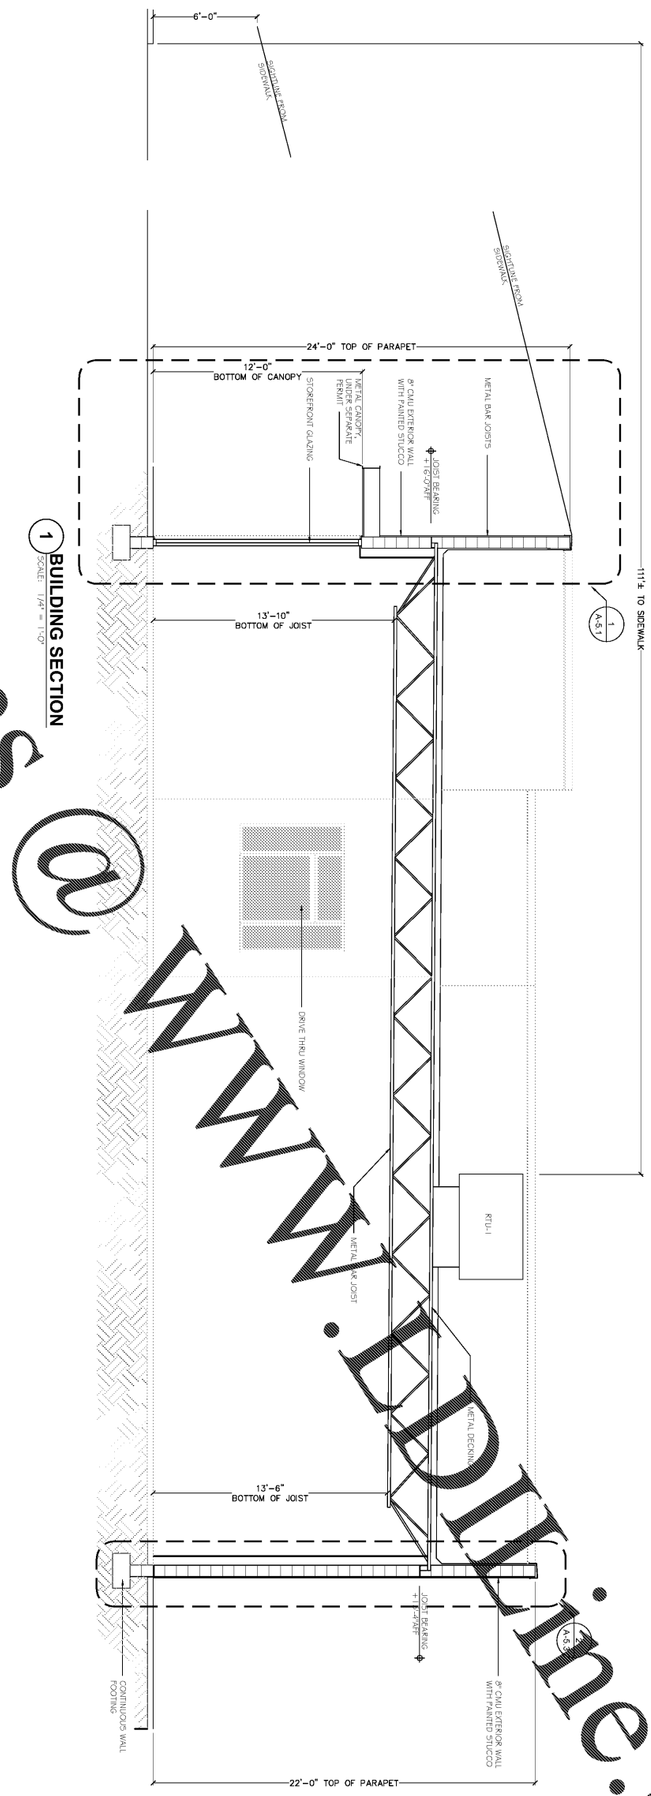

1 BUILDING SECTION
SCALE: 1/4" = 1'-0"

Order Plans @ www.PDline.com

SHEET NO. A3.0

JOB NO. 2020-002

PROJECT LOCATION

ESTEL PLAZA
2890-2894 WEST BROWARD BLVD
FT LAUDERDALE, FLORIDA 33312

SHEET TITLE
BUIDLING SECTION

SEAL

PAUL B. GERSHEN
STATE OF FLORIDA
REGISTERED ARCHITECT
0010943

GERSHEN ASSOCIATES, P.A.
Architecture / Planning
Construction Consulting
9769 SOUTH DIXIE HIGHWAY/ MIAMI, FLORIDA 33156
(305) 661-7122
REGISTRATION NO. AA 0002786

DATE	8-14-20	DRAWN BY:	SCALE

NO.	DATE	REVISION

OWNERS:

ESTEL DEVELOPMENT LLC
763 NE 193RD TERRACE
MIAMI, FL 33179