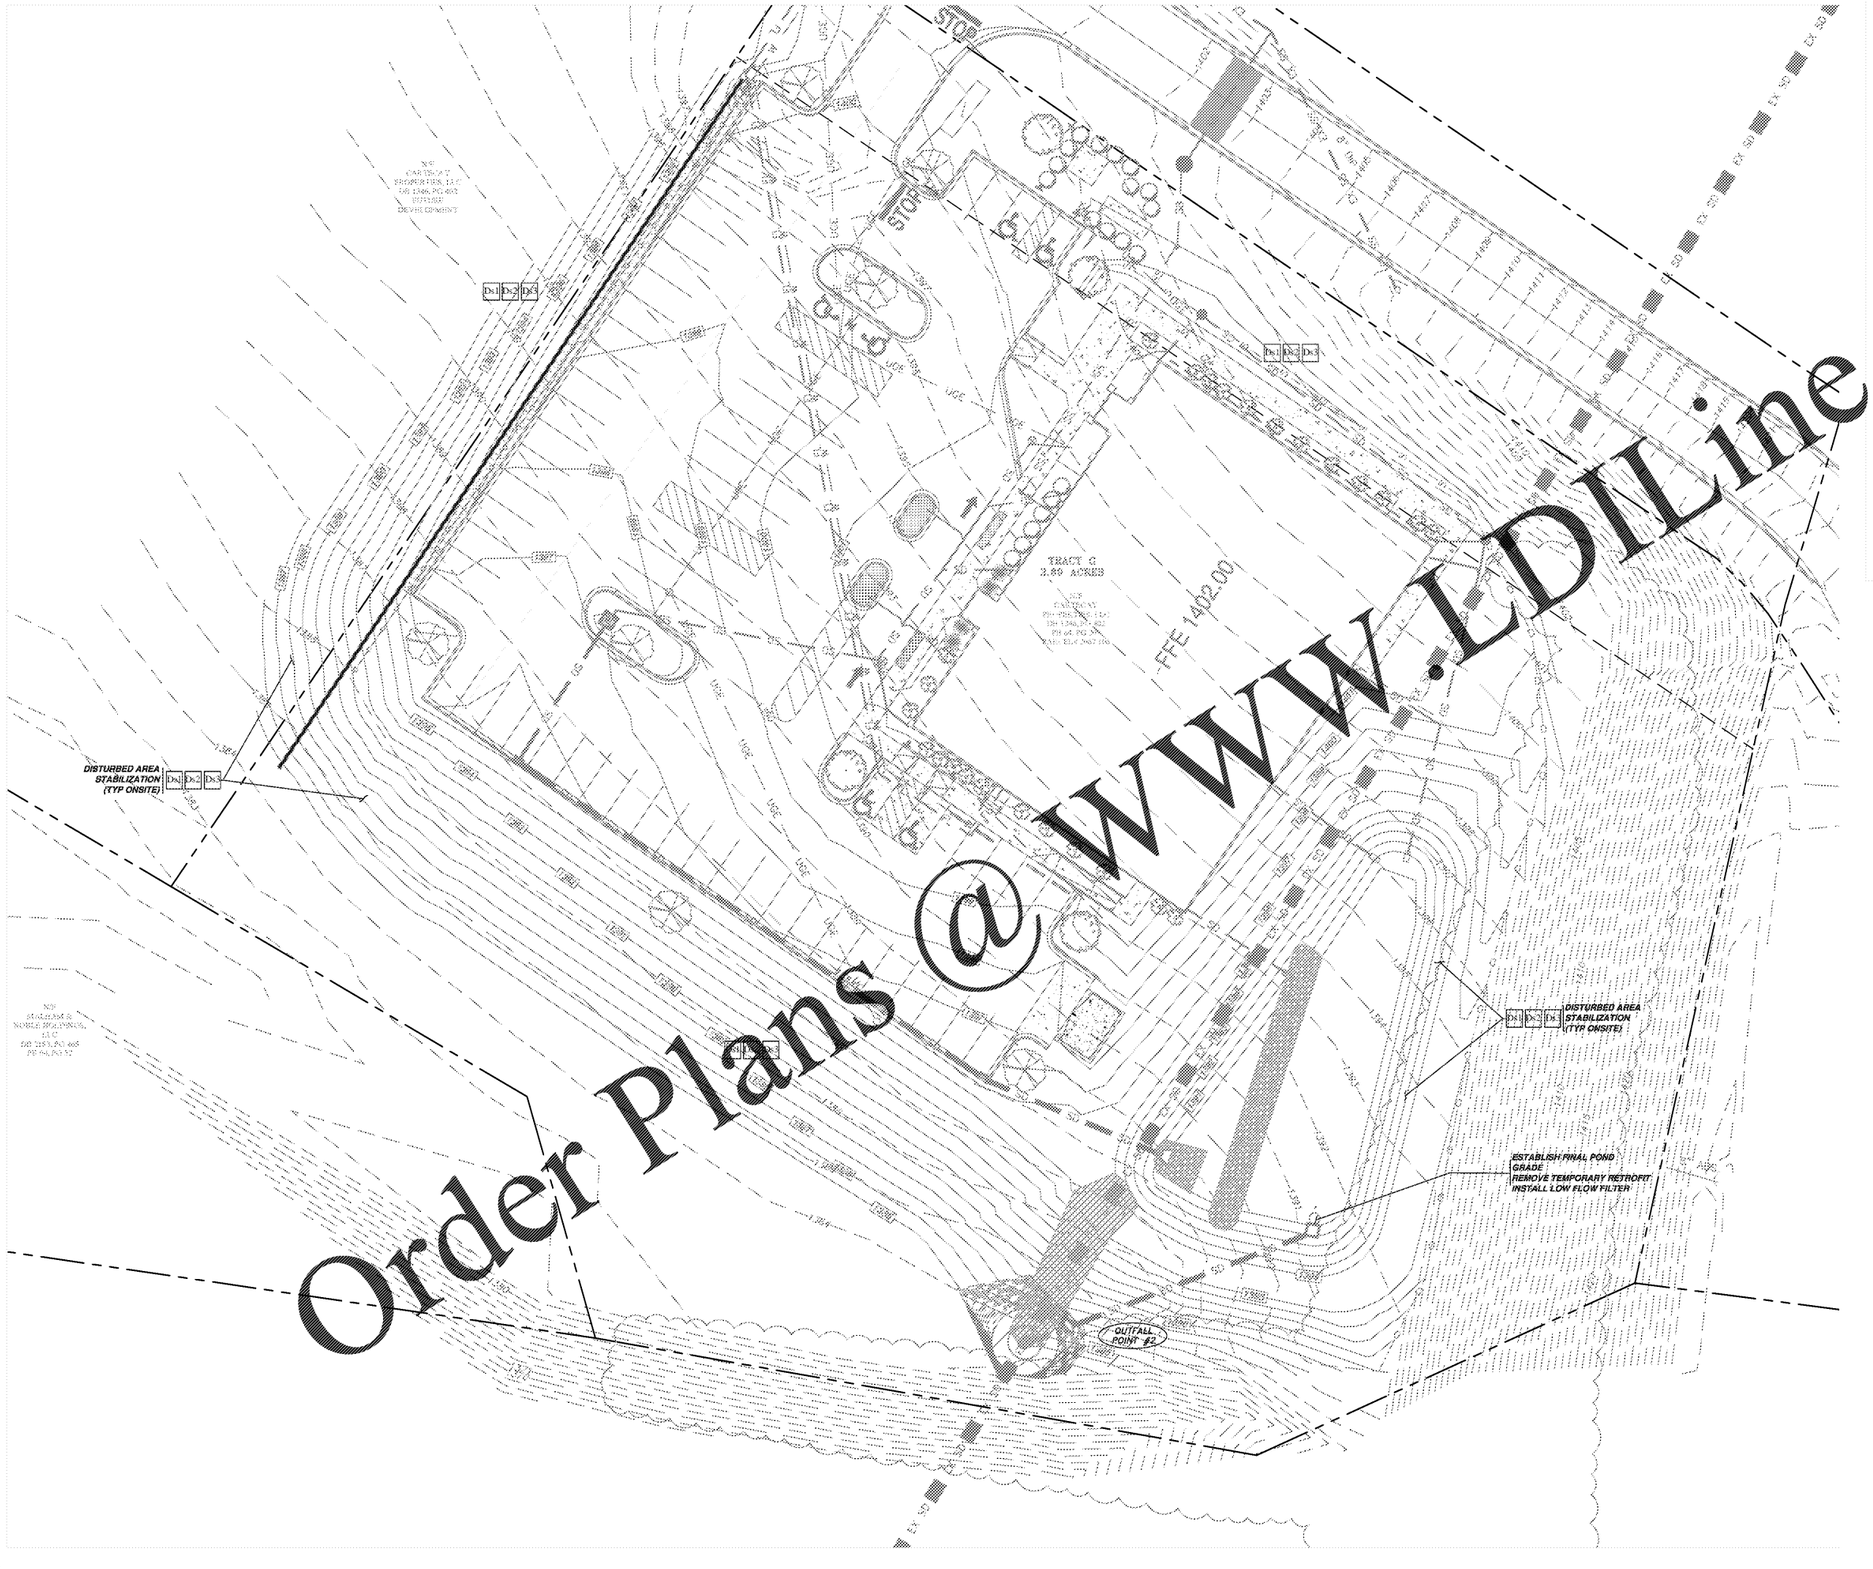

Order Plans @ WWW.LDILine.com

LEGEND

- Ex. Curb
- Ex. Curb&Gutter
- Ex. Fence
- Ex. Water Line
- Ex. Fire Line
- Ex. Irrigation Line
- EX SD — Ex. Storm Drainage Line
- Ex. Sanitary Sewer Line
- Ex. Sanitary Sewer Force Main
- Ex. Sewer Centerline
- Ex. Ditch Centerline
- Ex. Gas Line
- EX OHE — Ex. Overhead Elect. or Utility Line
- EX UGE — Ex. Underground Electrical
- Ex. Underground Fiber Optics
- Ex. Underground Telephone
- PROPERTY LINE
- BUILDING LINE
- EASEMENT LINE
- BUILDING SETBACK LINE
- LANDSCAPE BUFFER LINE
- LOT LINE
- ROW
- CURB
- WATER
- PROP. FENCE LINE
- LOC — PROP. LIMITS OF CONSTRUCTION
- TP — PROPOSED TREE PROTECTION
- PROPOSED SWALE CENTERLINE
- PROPOSED DITCH CENTERLINE
- PROP. WATER LINE
- FL — PROP. FIRE LINE
- IRR — PROP. IRRIGATION LINE
- G — PROP. GAS LINE
- SD — PROP. STORM DRAINAGE LINE
- SS — PROP. SANITARY SEWER LINE
- FM — PROP. SANITARY SEWER FORCE MAIN
- OHE — PROP. OVERHEAD ELECT. OR UTILITY LINE
- UGE — PROP. UNDERGROUND ELECTRICAL
- UGFO — PROP. UNDERGROUND FIBER OPTICS
- UGT — PROP. UNDERGROUND TELEPHONE

ABBREVIATIONS:
SSE – NEW PUBLIC SANITARY SEWER EASEMENT (SEE PLAN FOR WIDTH).
DE – NEW DRAINAGE EASEMENT (SEE PLAN FOR WIDTH).
WE – NEW PUBLIC WATER EASEMENT (SEE PLAN FOR WIDTH).
L/A BUFFER – NEW LANDSCAPE BUFFER (SEE PLAN FOR WIDTH AND TYPE)
FYSB– FRONT YARD SETBACK/ SYSB –SIDE YARD SETBACK / RYSB–REAR YARD SETBACK
FFE – FINISHED FLOOR ELEVATION
TW – FINISH GRADE AT TOP OF RETAINING WALL
BW – FINISHED GROUND GRADE AT BOTTOM OF RETAINING WALL (GRASS GRADE)
SDCO / SSCO – STORM DRAINAGE / SANITARY SEWER CLEAN–OUT
DS – ROOF DOWNSPOUT CONNECTION
SSWL–SINGLE SOLID WHITE LINE, SSYL– DOUBLE SOLID YELLOW LINE
SDWL–SINGLE DASHED WHITE LINE

NORTH

20' 0 20' 40'

Scale 1" = 20'

MAA CIVIL CONTACT: JOSEPH PARKS, P.E.
DIRECT LINE: 423-664-1482

ARTECH
ARCHITECTURE & INTERIORS
ARTECH DESIGN GROUP, INC.
1410 COMART STREET
CHATTANOOGA, TN 37408
423.265.4313

GEORGIA MOUNTAINS HEALTH SERVICES, INC.

HIGHLAND CROSSING SOUTH
TRACT G
EAST ELLIJAY, GEORGIA

GEORGIA REGISTERED PROFESSIONAL JOSEPH L. PARKS
9/04/2020
Level II Design Professional Certification #35390

ISSUE DATES

INITIAL	09-04-2020
1.	
2.	
3.	
4.	
5.	
6.	

JOB NO.	D'WN	CK'D
19-068	JP	MH

C5.3

SEDIMENT AND EROSION CONTROL - PHASE III

March Adams & Associates Consulting Engineers
310 Dodds Ave.
P.O. Box 3689
Chattanooga, Tennessee 37404
PH: (423)698-6675
MAA #: 20109

T:\2020\20109_Georgia Mtn Health Clinic, Ellijay GA\CIVIL\Dwgs\20109 CE Base.dwg, 9/3/2020 9:14:14 PM, DWG To PDF.pc3