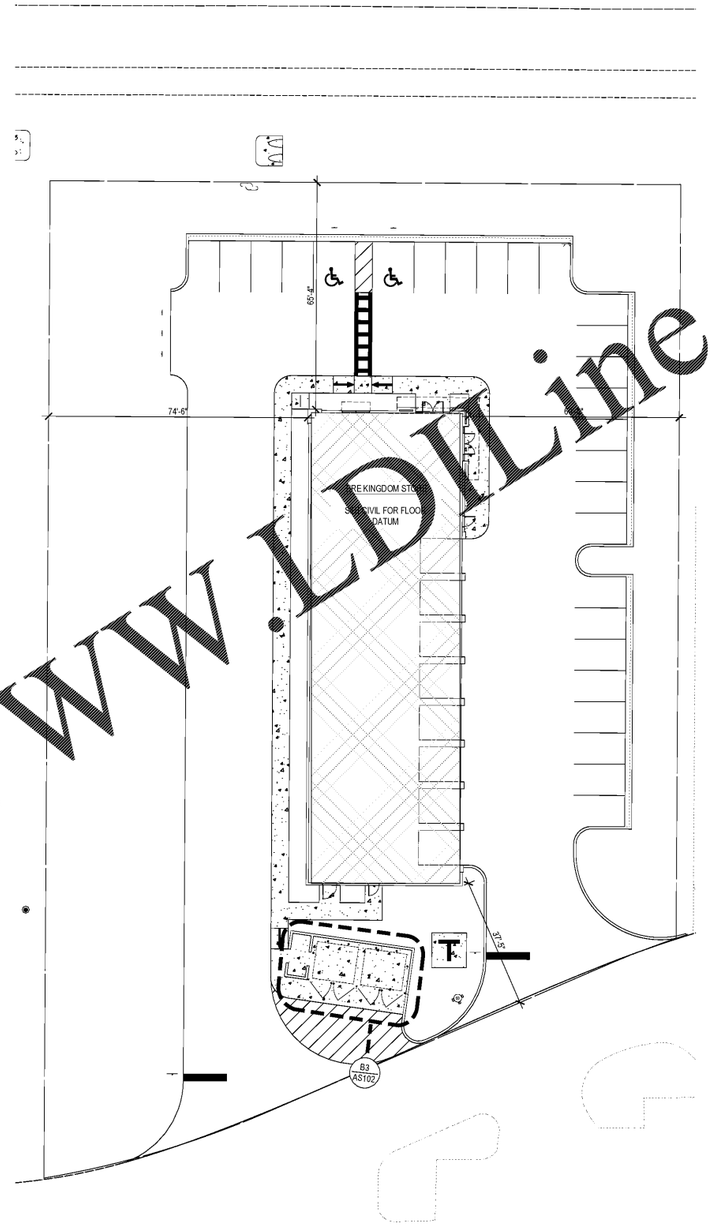

Order Plans @ WWW.LDLine.com

NORTH

0 10' 20' 40' 80'

REFERENCE SITE PLAN

SCALE: 1" = 20'-0"

NOTES

NOTE: THIS PLAN FOR REFERENCE ONLY. REFER TO CIVIL PLANS FOR ALL SITE RELATED CONSTRUCTION. THESE PLANS ARE LIMITED TO THE BUILDING CONSTRUCTION.

PROTOTYPE TEMPLATE:

NORTHLAKE
v.2020.1.08.TKD

PROJECT INFORMATION:

TIRE KINGDOM

STORE # 945
10520 COLONIAL BLVD
FT MEYERS, LEE COUNTY, FLORIDA

SEAL:

95% REVIEW SET
18 AUGUST 2020

[illegible]

PROJECT NO.:	2020-0095
DRAWN BY:	BMT
CHECKED BY:	EKB

ISSUE	DATE
PERMIT PLAN REVIEW	11-AUG-2020

REVISION	DATE

SHEET TITLE:

ARCHITECTURAL SITE PLAN

SHEET NUMBER:

AS101