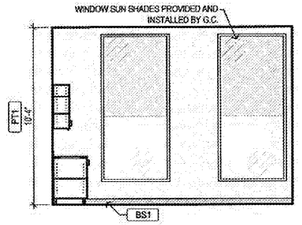

03 BREAK ROOM ELEVATION
1/4" = 1'-0"

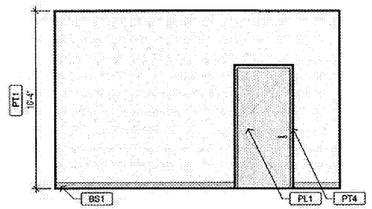

02 BREAK ROOM ELEVATION
1/4" = 1'-0"

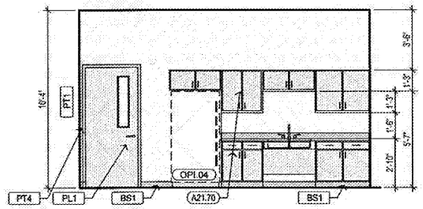

01 BREAK ROOM ELEVATION
1/4" = 1'-0"

KEY NOTES

- A21.10 PLASTIC LAMINATE MILLWORK WITH GRANITE COUNTERTOP AND BACK SPLASH REFER TO MILLWORK SHEET.
- A21.20 WALL HUNG MOP SINK (REFER MEP).
- A21.30 30 GAL. HOT WATER HEATER (REF. DTL. 08/A4.2 FOR FRAMING) (REFER MEP).
- A21.40 SURFACE MOUNTED PAPER TOWEL DISPENSER (BOBRICK B-2620).
- A21.50 ADA COMPLIANT HIGH/ LOW DRINKING FOUNTAIN (REFER MEP).
- A21.70 PLASTIC LAMINATE MILLWORK WITH COUNTERTOP AND 4" HIGH BACK SPLASH REFER TO MILLWORK SHEET.
- A21.80 CONDENSATE, T&P, & WATER HEATER PAN DRAIN TO SERVICE SINK W/ AIR GAP (RE. PME)
- A21.100 WATER HEATER RESTRAINT STRAPS (SEISMIC STRAPS)
- A21.110 COUNTER TOP/ REFER TO MILLWORK SHEET
- A21.120 PORTABLE EYEWASH STATION (OWNER SUPPLIED & CONTRACTOR INSTALLED)

SHEET NOTES

1. REFER SHEET A6.0 FOR FINISH LEGEND.
2. ALL PLUMBING FIXTURES SHOWN ARE SHOWN FOR REPRESENTATION - REFER MEP SHEETS FOR FIXTURE SCHEDULE.

OWNER PROVIDED ITEMS

- OPI.01 36" X 28" X 18" LATERAL FILING CABINETS
- OPI.02 LOBBY TELEVISION
- OPI.03 EMPLOYEE LOCKERS
- OPI.04 BREAK ROOM REFRIGERATOR
- OPI.05 BREAK ROOM VENDING MACHINE

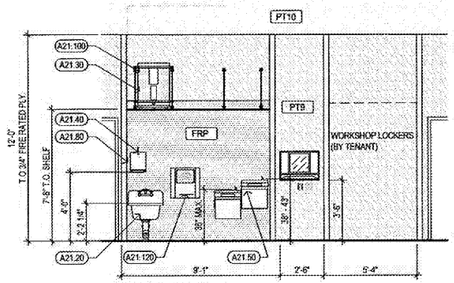

09 SHOP WALL
1/4" = 1'-0"

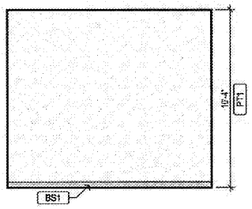

08 OFFICE ELEVATION
1/4" = 1'-0"

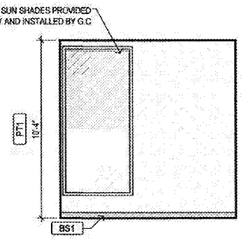

07 OFFICE ELEVATION
1/4" = 1'-0"

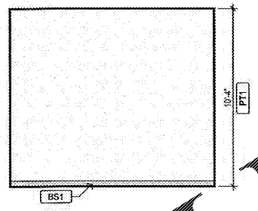

06 OFFICE ELEVATION
1/4" = 1'-0"

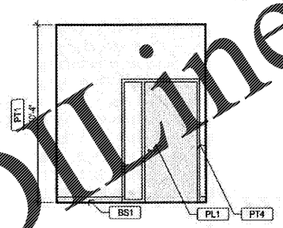

05 OFFICE ELEV.
1/4" = 1'-0"

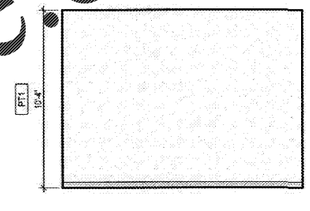

04 BREAK ROOM ELEVATION
1/4" = 1'-0"

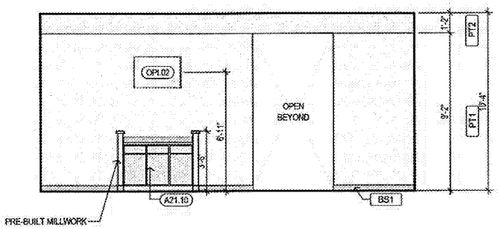

13 LOBBY INTERIOR ELEVATION
1/4"=1'-0"

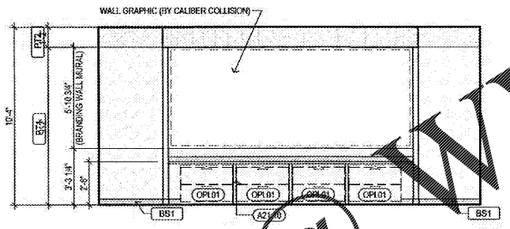

12 LOBBY INTERIOR ELEVATION
1/4"=1'-0"

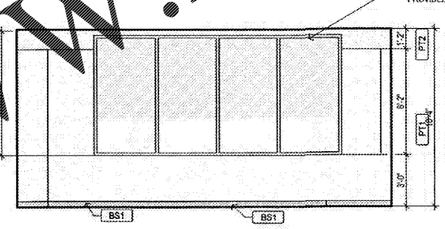

11 LOBBY INTERIOR ELEVATION
1/4"=1'-0"

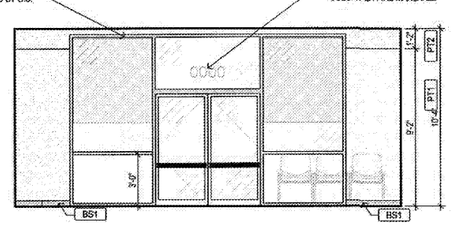

10 LOBBY INTERIOR ELEVATION
1/4"=1'-0"

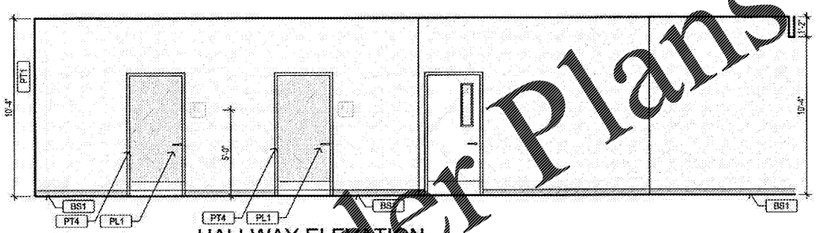

15 HALLWAY ELEVATION
1/4"=1'-0"

BRANDING WALL NOTES

A LARGE DECAL IS TO BE INSTALLED ON THE CURVED WALL BEHIND THE FRONT COUNTER. INSTALLATION WILL BE MANAGED BY A THIRD-PARTY INSTALLER AND TAKE PLACE IN THE WEEKS BEFORE OPENING.

LOBBY WALL PREPARATION PROTOCOL – 7-10 DAYS PRIOR TO DECAL INSTALLATION:

1. PRIME THE WALL (NOT 2 AND 1 PRIMER)
2. PAINT WALL WITH SEMI-GLOSS PAINT
3. KEEP WALL SMOOTH WITH MINIMAL TEXTURE (LEVEL 5)
4. ALLOW 3 DAYS BEFORE SCHEDULED INSTALLATION DATE FOR PAINT TO CURE

PROVIDE LEVEL 5 GYPSUM BOARD AT RECEPTION 100, HALLWAY106, AND CURVED BRANDING WALL

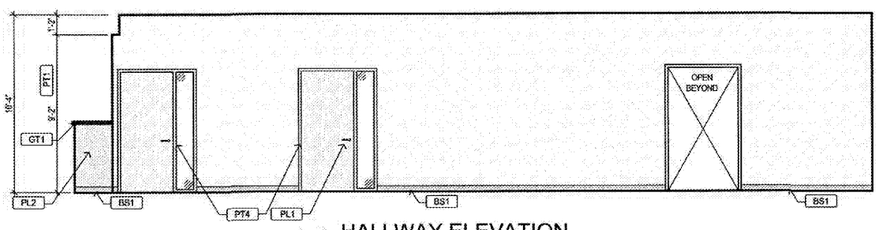

14 HALLWAY ELEVATION
1/4"=1'-0"

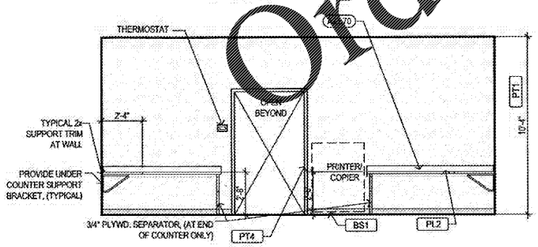

20 BULLPEN ELEVATION
1/4"=1'-0"

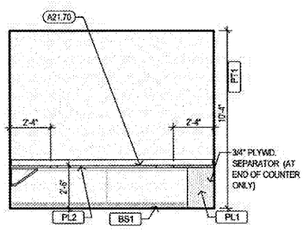

19 BULLPEN ELEVATION
1/4"=1'-0"

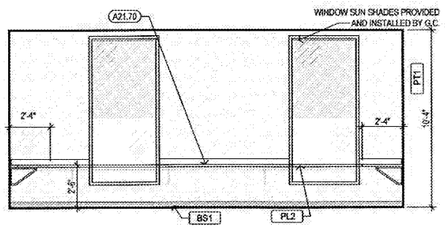

18 BULLPEN ELEVATION
1/4"=1'-0"

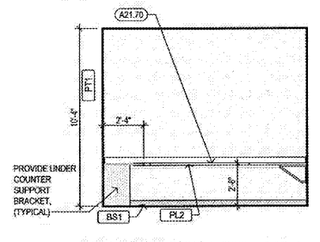

17 BULLPEN ELEVATION
1/4"=1'-0"

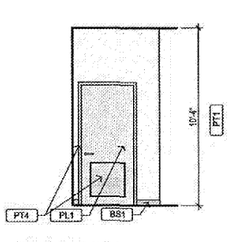

16 HALLWAY
1/4"=1'-0"

Order Plans @ WWW.LDLine.com

CALIBER COLLISION

timothy m. gallup
architect of record
601 S. Boulder Ave., Suite 808
Tulsa, Oklahoma 74119
918.949.9800

STATE OF FLORIDA · TIMOTHY M. GALLUP · AR98142 · 08/16/20 · REGISTERED ARCHITECT

NO.	DATE	BY	REVISIONS DESCRIPTION

OFFICE ELEVATIONS

CALIBER COLLISION
2100 GRIFFIN RD
LAKELAND, FL
PROJECT NO. 202002

FILE NAME: 202002
DRAWN BY:
DATE: 08/19/2020
REVIEWED BY: TMG

A2.1