FRAMING NOTES:
1. ALL ELEVATIONS ARE BASED ON FINISH FLOOR ELEVATION = 100'-0". REFERENCE CIVIL FOR ACTUAL GRADE ELEVATIONS.
2. REFERENCE DETAIL 2-S4.1 FOR ROOF DIAPHRAGM CONNECTION DIAGRAM AND SCHEDULE.
3. REFERENCE DETAIL 1-S4.1 FOR JOIST CONCENTRATED LOADS NOT OCCURRING AT A PANEL POINT.
4. DESIGN JOIST FOR ADDITIONAL LOADS INDICATED AT ✱ . REF 4-S4.1.
5. REFERENCE ARCH FOR SCUPPER LOCATIONS, REF 2-S3.0 FOR OPENING REINFORCING.
6. DESIGN JOIST GIRDERS FOR ADDITIONAL LOADS INDICATED BY ±0.0K . REF 4-S4.1.
7. JOIST DESIGNATION SHOWN ACCOUNT FOR UNBALANCED SNOW LOAD DUE TO DRIFTING.
8. AT OPENINGS FOR INTAKE AND EXHAUST DUCT PASS THRU, DUCTS EXTEND FROM PAINT BOOTHS INSIDE THE BUILDING AND EXTEND ABOVE THE ROOF. THE WEIGHT OF THE DUCTS IS SUPPORTED BY THE PAINT BOOTH STRUCTURE. CABLING IS REQUIRED AT THE TOP OF THE DUCTS FOR STABILITY. PROVIDE 1/8" DIA. GALVANIZED AIRLINE CABLE AT EACH CORNER OF EACH DUCT. CONNECT CABLE TO TOP OF DUCTS PER MFR RECOMMENDATION. RUN CABLES DIAGONALLY AT A 2V:1H ANGLE ± AND CONNECT THRU DECK TO EXISTING JOIST TOP CHORD WITH EYE BOLTS WITH PLATE WASHERS. PROVIDE CLAMPS EACH END TO DEVELOP FULL CAPACITY OF CABLE, REF 7-S4.0.
9. REF ARCH FOR EXTENTS OF FACE BRICK/STONE LOCATIONS.
10. "BL" DENOTES CMU BLOCK LINTEL. REFER TO TYPICAL MASONRY WALL OPENING DIAGRAM AND SCHEDULE, 2-S3.0.
11. REF MEP FOR WALL LOUVER LOCATION NOT SHOWN AND PROVIDE REINFORCED LINTEL AND JAMB, REF NOTE #10.

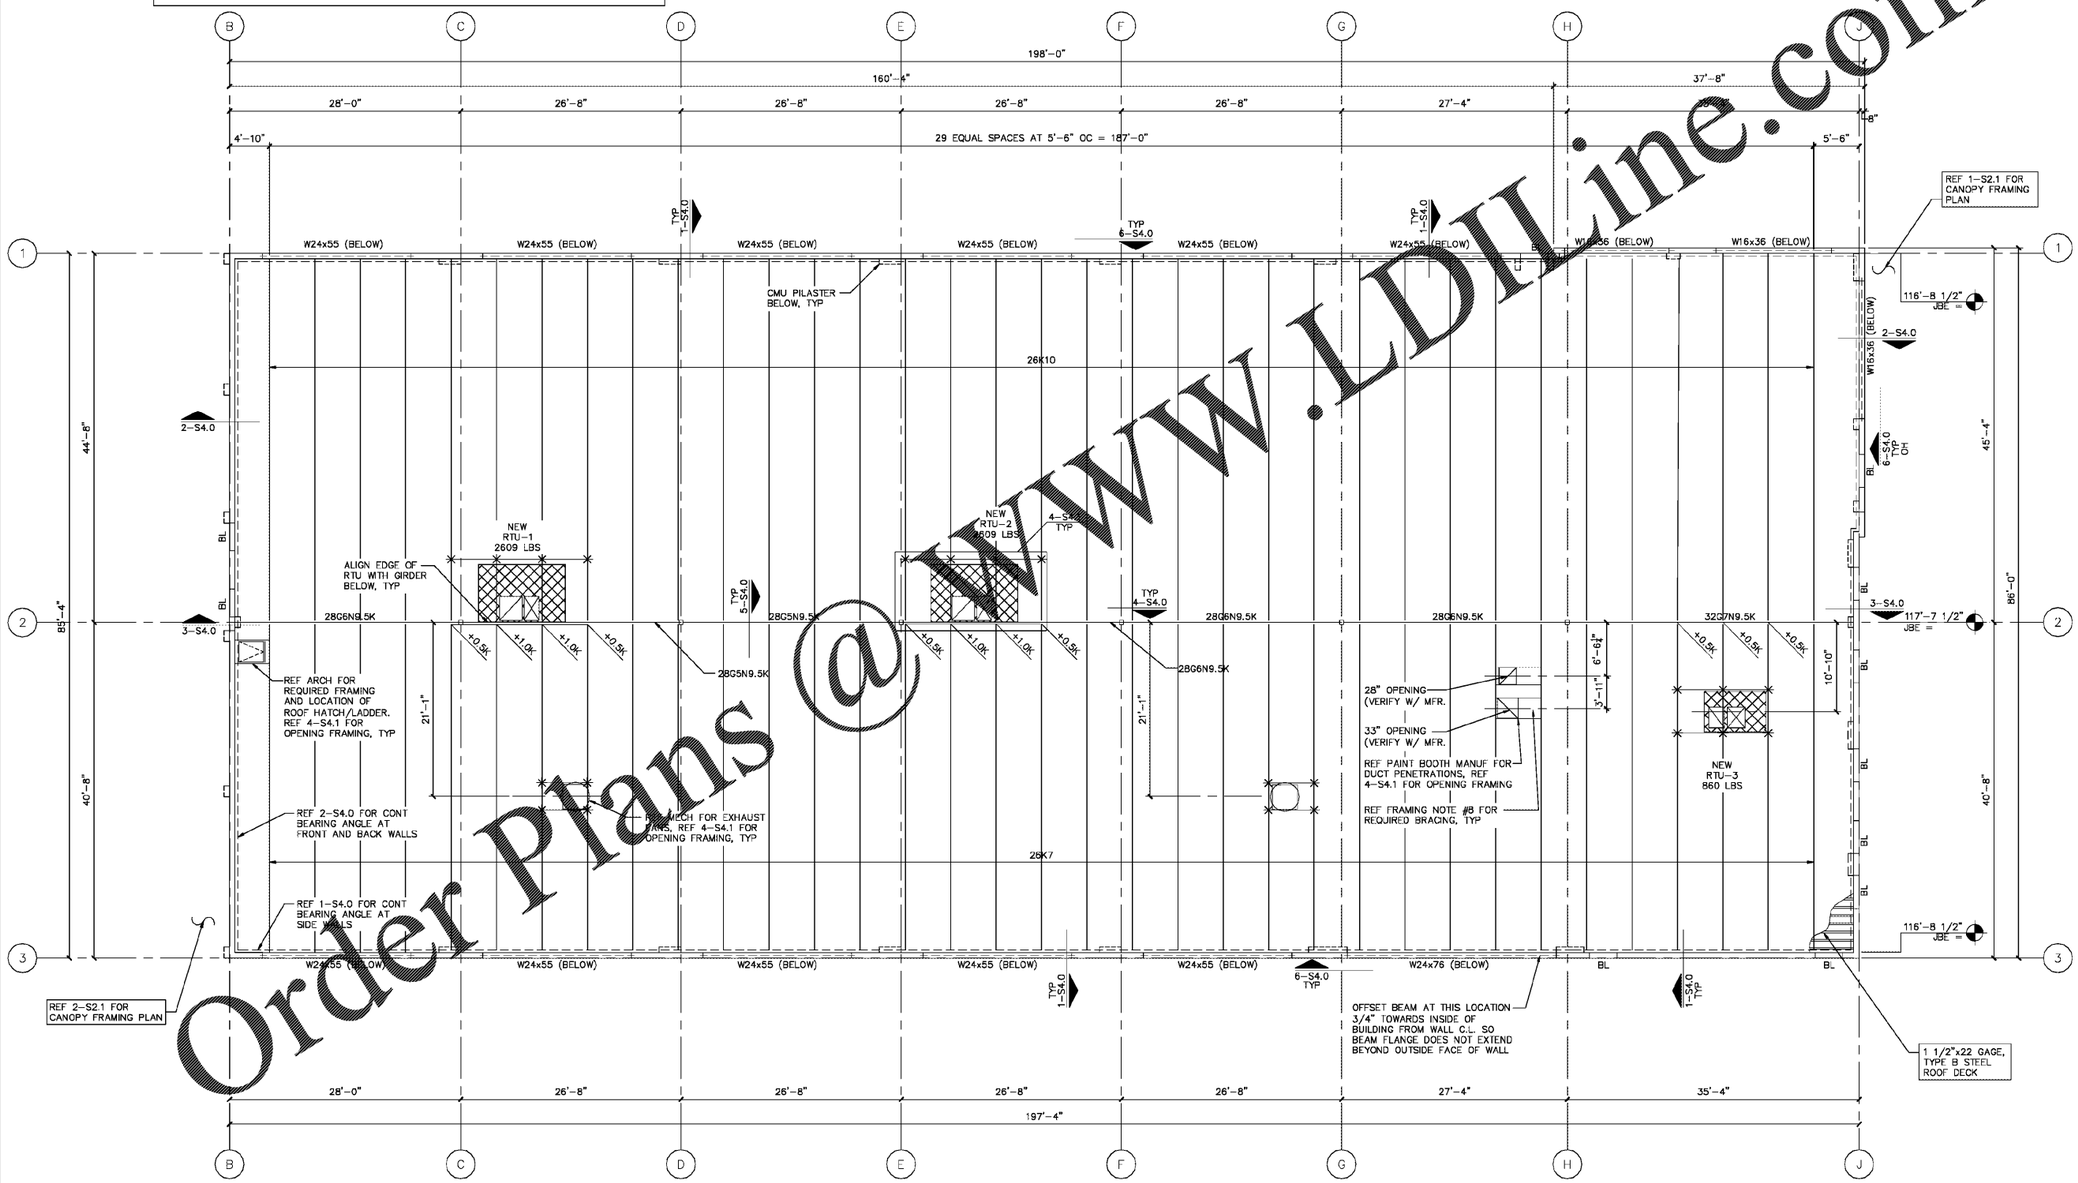

1 FRAMING PLAN
1/8"=1'-0"

WWW.LDILine.com
Order Plans @

CALIBER COLLISION

CARRIE J. JOHNSON — No. 66586 — STATE OF ARIZONA — REGISTERED PROFESSIONAL ENGINEER
2020.08.17 16:37:34-05'00'

wallace
Wallace Engineering
Structural Engineering
WALLACE ENGINEERING STRUCTURAL CONSULTANTS, INC.
CERTIFICATE OF AUTHORIZATION 27927

timothy m. gallup
architect of record
601 S. Boulder Ave., Suite 808
Tulsa, Oklahoma 74119
918.584.0505

NO.	DATE	BY	DESCRIPTION
			REVISIONS

CALIBER COLLISION
2300 GRIFFIN RD
LAKELAND, FL
PROJECT NO. 202002

FRAMING PLAN
FILE NAME: 192006
DRAWN BY: SH
DATE: 08/19/2020
REVIEWED BY: JH

S2.0