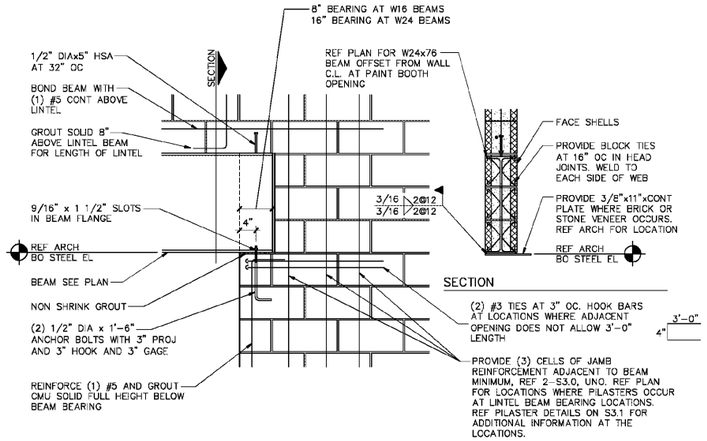

6 BEAM BEARING SECTION
3/4" = 1'-0"

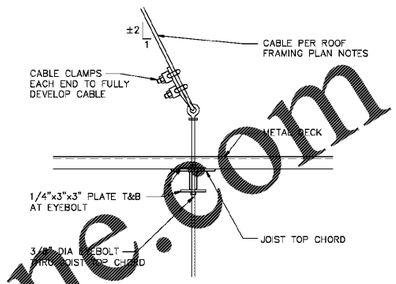

7 CABLE CONNECTION TO JOIST
1 1/2"=1'-0"

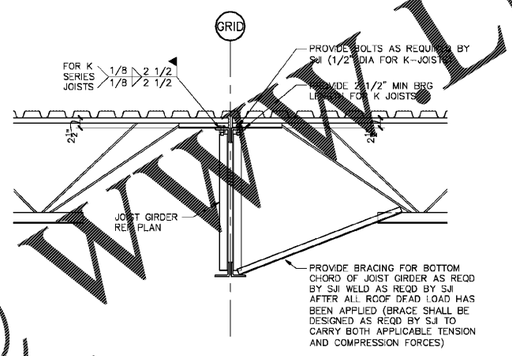

5 JOIST/JOIST GIRDER CONNECTION
3/4" = 1'-0"

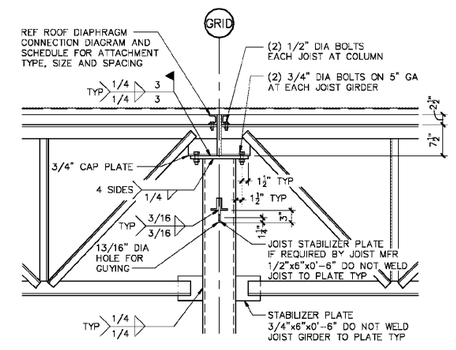

4 COLUMN/JOIST GIRDER
3/4" = 1'-0"

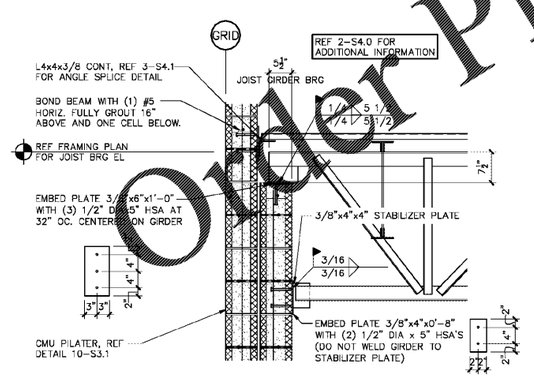

3 WALL SECTION
3/4" = 1'-0"

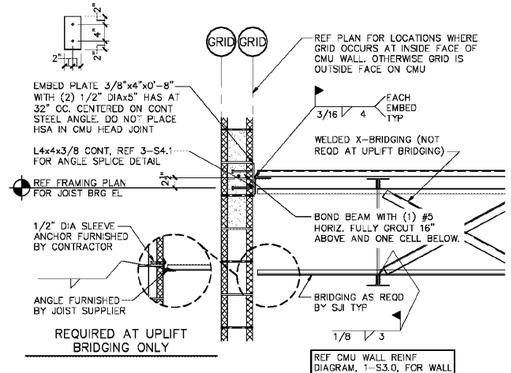

2 WALL SECTION
3/4" = 1'-0"

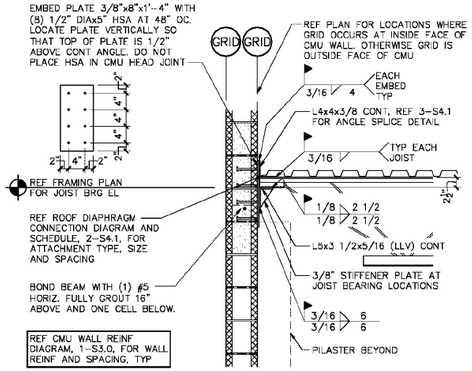

1 WALL SECTION
3/4" = 1'-0"

www.LDILine.com
Order Plans @

CALIBER COLLISION

CARRIE J. JOHNSON
LICENSE NUMBER 77615
STATE OF FLORIDA
PROFESSIONAL ENGINEER
(Not Sealed)
2020.08.17 16:39:05-05'00'

wallace
Wallace Engineering
ENGINEERS | PLANNERS | SURVEYORS
WALLACE ENGINEERING
STRUCTURAL CONSULTANTS, INC.
CERTIFICATE OF AUTHORIZATION 32427

timothy m. gallup
architect of record
601 S. Boulder Ave., Suite 808
Tulsa, Oklahoma 74119
918.587.0760

NO.	DATE	BY	REVISIONS
			DESCRIPTION

CALIBER COLLISION
2800 GRIFFIN RD
LAKELAND, FL
PROJECT NO. 202002

FRAMING DETAILS
FILE NAME: 192006
DRAWN BY: SH
DATE: 08/19/2020
REVIEWED BY: JH

S4.0