Luminaire Schedule								
Symbol	Qty	Label	[MANUFAC]	Description	Arrangement	LLF	Lum. Watts	Lum. Lumens
	7	S	COOPER LIGHTING SOLUTIONS - McGRAW-EDISON (FORMERLY EATON)	GLEON-AF-03-LED-E1-SL3	SINGLE	0.917	166	18591
	5	FE	COOPER LIGHTING SOLUTIONS - McGRAW-EDISON (FORMERLY EATON)	ISW-AF-450-LED-E1-SL2	SINGLE	0.917	25.31	3100
	15	GE	COOPER LIGHTING SOLUTIONS - McGRAW-EDISON (FORMERLY EATON)	ISW-AF-800-LED-E1-SL2	SINGLE	0.917	43.5	5062

Calculation Summary						
Label	CalcType	Avg	Max	Min	Avg/Min	Max/Min
PK LOT_Planar	Illuminance	3.46	15.2	0.2	17.30	76.00

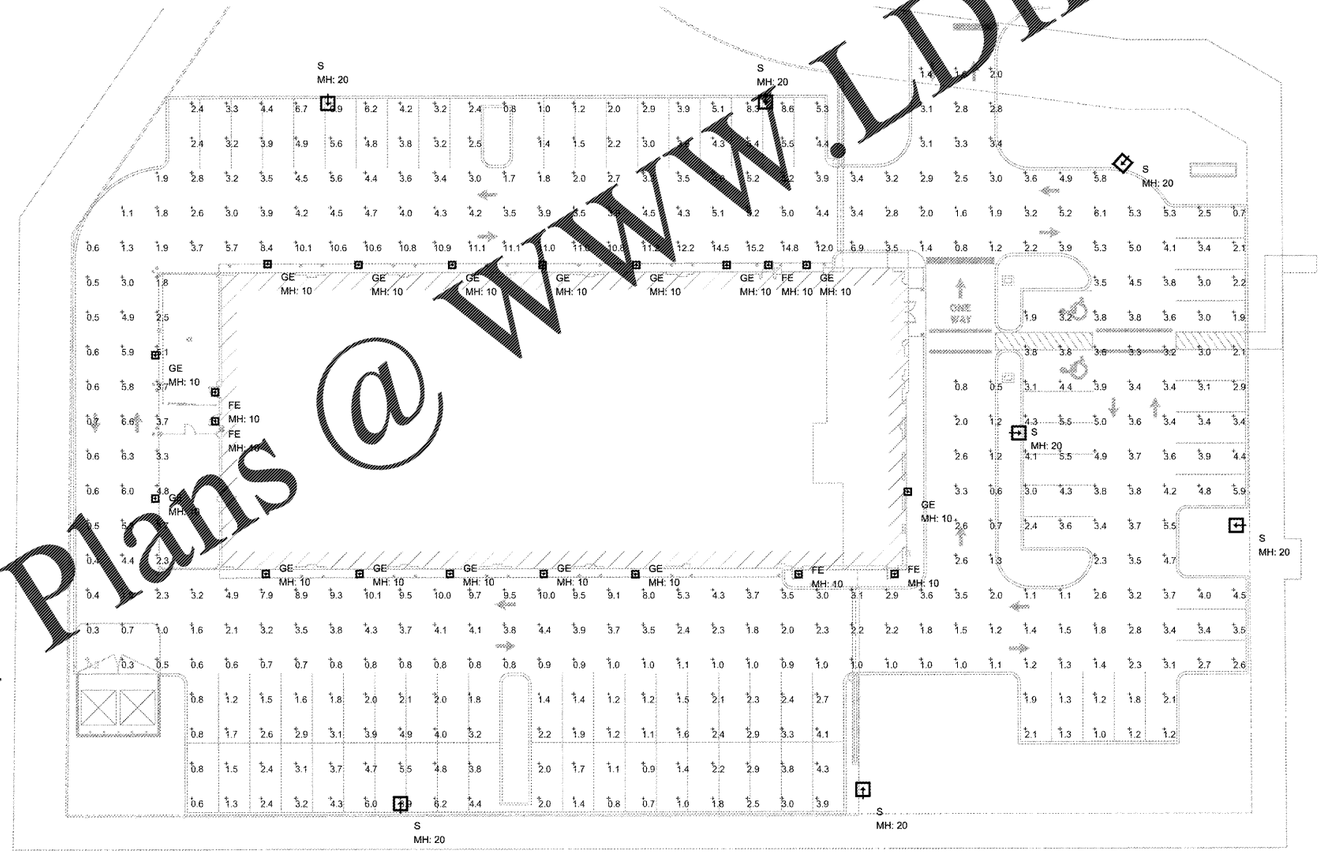

01 PHOTOMETRIC SITE PLAN
1"=20'-0"

Order Plans @ WWW.LDILine.com

THIS ITEM HAS BEEN DIGITALLY SIGNED AND SEALED BY DUSTIN M VOGT PE ON 08-19-2020 USING A DIGITAL SIGNATURE. PRINTED COPIES ARE NOT CONSIDERED SIGNED AND SEALED AND THE SIGNATURE MUST BE VERIFIED ON ANY ELECTRONIC COPIES.

CALIBER COLLISION

olsson
OLSSON
1717 South Boulder Ave
Suite 600
Tulsa, OK 74119
TEL 918.376.4254
www.olsson.com

DUSTIN M VOGT
No. PE30099
STATE OF ARIZONA
PROFESSIONAL ENGINEER

timothy m. gallup
architect of record
601 S. Boulder Ave., Suite 808
Tulsa, Oklahoma 74119
(918)585-8000

NO.	DATE	BY	REVISIONS DESCRIPTION

PHOTOMETRIC SITE PLAN

CALIBER COLLISION
2300 GRIFFIN RD
LAKELAND, FL
PROJECT NO. 202002

FILE NAME: 192006
DRAWN BY: SZK
DATE: 08/19/2020
REVIEWED BY: DMV

E1.2