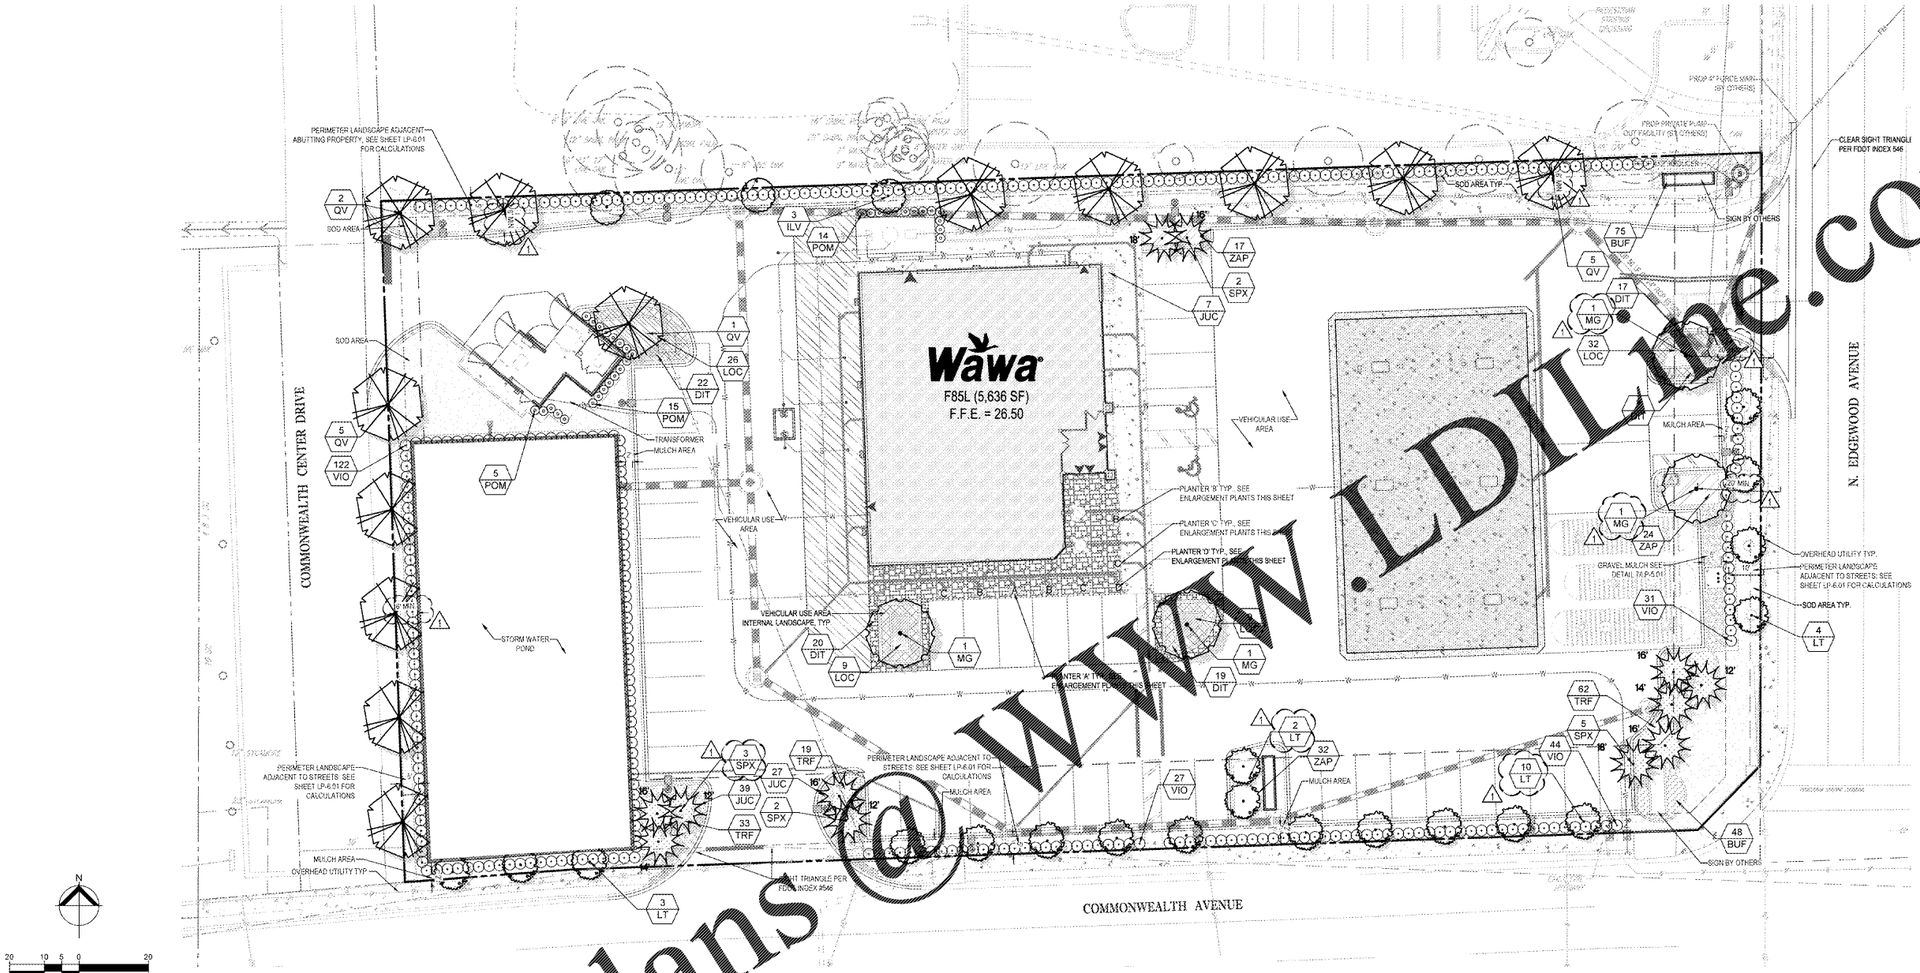

Order Plans @ WWW.LDILine.com

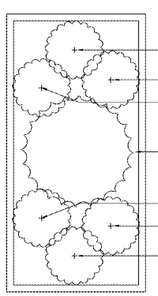

NORTH/CENTRAL FLORIDA WARM SEASON PALETTE
1. YELLOW TALL MARIGOLD
2. PINK PORTULACA
3. ORANGE ZINNIA
4. DWARF WHITE FOUNTAIN GRASS
5. PINK PENTAS
6. YELLOW PLUME CELOSIA
7. YELLOW DAHLBERG DAISY

NORTH/CENTRAL FLORIDA COOL SEASON PALETTE
1. ORANGE TALL SNAPDRAGON
2. YELLOW PANSY
3. WHITE ALYSSUM
4. DWARF WHITE FOUNTAIN GRASS
5. YELLOW CALENDULA
6. WHITE PETUNIA
7. PINK PANSY

NOTE: ALL PLANT MATERIAL TO BE ON GALLON POT, SEE MATERIALS SCHEDULE FOR MULCH

POT SPECIFICATION
NAME: BOULEVARD SERIES PLANTER
MANUFACTURER: ALLIED MOLDED PRODUCTS, LLC.
MODEL NO: 1RECLP-482424
SIZE: 48"L X 24"W X 24" HT.
COLOR: BENJAMIN MOOR #OC-1 NATURAL WICKER

1 PLANTER 'A' ENLARGEMENT
SCALE: NTS

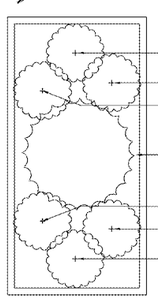

NORTH/CENTRAL FLORIDA WARM SEASON PALETTE
1. BLACK-EYED SUSAN
2. PINK BEGONIA
3. RED SALVIA
4. DWARF WHITE FOUNTAIN GRASS
5. WHITE PENTAS
6. YELLOW PLUME CELOSIA
7. PINK BEGONIA

NORTH/CENTRAL FLORIDA COOL SEASON PALETTE
1. PINK TALL SNAPDRAGON
2. YELLOW CALENDULA
3. RED PANSY
4. DWARF WHITE FOUNTAIN GRASS
5. YELLOW PANSY
6. PINK PETUNIA
7. SHASTA DAISY

NOTE: ALL PLANT MATERIAL TO BE ON GALLON POT, SEE MATERIALS SCHEDULE FOR MULCH

POT SPECIFICATION
NAME: BOULEVARD SERIES PLANTER
MANUFACTURER: ALLIED MOLDED PRODUCTS, LLC.
MODEL NO: 1RECLP-482424
SIZE: 48"L X 24"W X 24" HT.
COLOR: BENJAMIN MOOR #OC-1 NATURAL WICKER

2 PLANTER 'B' ENLARGEMENT
SCALE: NTS

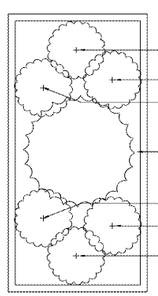

NORTH/CENTRAL FLORIDA WARM SEASON PALETTE
1. TALL PINK ZINNIA
2. ORANGE PLUME CELOSIA
3. YELLOW DAHLBER DAISY
4. DWARF WHITE FOUNTAIN GRASS
5. RED PENTAS
6. PINK PORTULACA
7. WHITE BEGONIA

NORTH/CENTRAL FLORIDA COOL SEASON PALETTE
1. YELLOW TALL SNAPDRAGON
2. WHITE CANDYTUFT
3. PINK ALYSSUM
4. DWARF WHITE FOUNTAIN GRASS
5. YELLOW PANSY
6. WHITE PETUNIA
7. PINK DIANTHUS

NOTE: ALL PLANT MATERIAL TO BE ON GALLON POT, SEE MATERIALS SCHEDULE FOR MULCH

POT SPECIFICATION
NAME: BOULEVARD SERIES PLANTER
MANUFACTURER: ALLIED MOLDED PRODUCTS, LLC.
MODEL NO: 1RECLP-482424
SIZE: 48"L X 24"W X 24" HT.
COLOR: BENJAMIN MOOR #OC-1 NATURAL WICKER

3 PLANTER 'C' ENLARGEMENT
SCALE: NTS

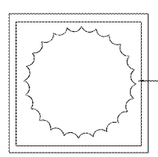

NORTH/CENTRAL FLORIDA WARM & COOL SEASON PALETTE
1. DWARF WHITE FOUNTAIN GRASS

NOTE: ALL PLANT MATERIAL TO BE ON GALLON POT, SEE MATERIALS SCHEDULE FOR MULCH

POT SPECIFICATION
NAME: BOULEVARD SERIES PLANTER
MANUFACTURER: ALLIED MOLDED PRODUCTS, LLC.
MODEL NO: 1SLP-2426
SIZE: 24"X 24"
COLOR: BENJAMIN MOOR #OC-1 NATURAL WICKER

4 PLANTER 'D' ENLARGEMENT
SCALE: NTS

BOHLER ENGINEERING
SITE/CIVIL/LAND DEVELOPMENT ENGINEERING
LANDSCAPE ARCHITECTURE ◆ LAND SURVEYING ◆ ARCHITECTURE
SUSTAINABLE DESIGN ◆ PERMITTING SERVICES ◆ TRANSPORTATION SERVICES
◆ UPSTATE NEW YORK ◆ ROCHESTER, NY
◆ BOSTON, MA ◆ NEW YORK, NY
◆ NEWARK, NJ ◆ SOUTHERN NEW JERSEY ◆ MARLTON, NJ
◆ BALTIMORE, MD ◆ ANNAPOLIS JUNCTION, MD
◆ PITTSBURGH, PA ◆ LEHIGH VALLEY, PA
◆ HARRISBURG, PA ◆ NORTHERN NEW JERSEY ◆ REHOBOTH BEACH, DE
◆ CHARLOTTE, NC ◆ ATLANTA, GA
◆ TAMPA, FL ◆ NORTHERN VIRGINIA
◆ CENTRAL VIRGINIA ◆ RICHMOND, VA
◆ SOUTH FLORIDA ◆ ORLANDO, FL
◆ DALLAS, TX ◆ WASHINGTON, DC

THE INFORMATION CONTAINED ON THIS PLAN SHALL NOT BE USED OR REPRODUCED IN WHOLE OR IN PART FOR ANY PURPOSE WHATSOEVER WITHOUT THE WRITTEN PERMISSION OF BOHLER ENGINEERING. VIOLATORS WILL BE PROSECUTED TO THE FULLEST EXTENT OF THE LAW.
© 2018 BOHLER ENGINEERING

REVISIONS

REV	DATE	COMMENT	BY
1	11/29/17	PER CITY COMMENTS	KS
2	03/19/18	PER CITY COMMENTS	ASZ

811 KNOW WHAT'S BELOW ALWAYS CALL 811 BEFORE YOU DIG
It's fast. It's free. It's the law
www.callsunshine.com

PERMIT SET

PROJECT No.:	FLT170084
DRAWN BY:	MR
CHECKED BY:	KS
DATE:	08/09/17
SCALE:	1" = 20'
CAD I.D.	LP01

PROJECT:
Wawa
FOR
BRIGHTWORK REAL ESTATE

LOCATION OF SITE
1004 EDGEWOOD AVE
JACKSONVILLE, FL 32254
CITY OF JACKSONVILLE

BOHLER ENGINEERING
3820 NORTHDALE BLVD., SUITE 300B
TAMPA, FLORIDA 33624
Phone: (813) 812-4100
Fax: (813) 812-4101
FLORIDA BUSINESS CERT. OF AUTH. No. 30780
LANDSCAPE ARCHITECT BUSINESS LIC. No. LC26000551

SHEET TITLE:
PLANTING PLAN

SHEET NUMBER:
LP-1.01