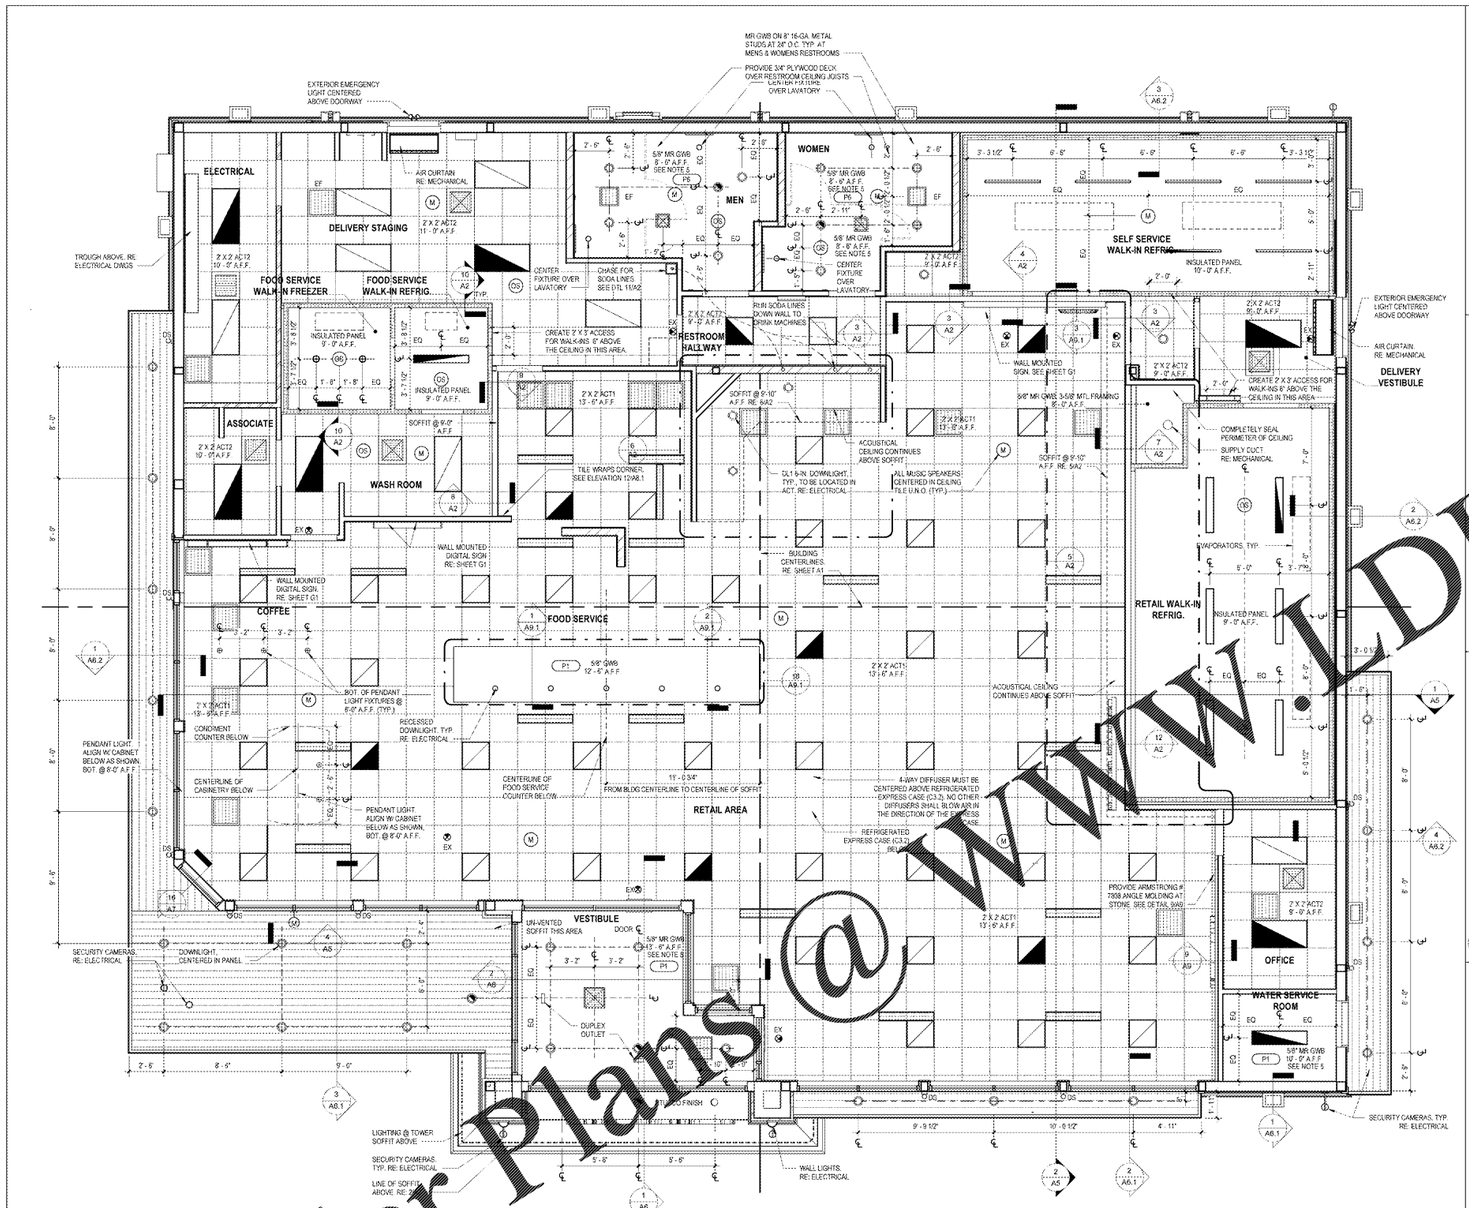

1 REFLECTED CEILING PLAN
A2 1/4" = 1'-0"

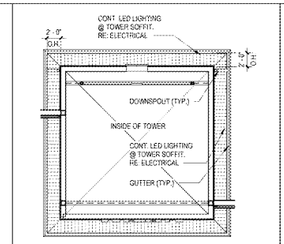

2 UPPER TOWER REFL. CEILING PLAN
A2 1/8" = 1'-0"

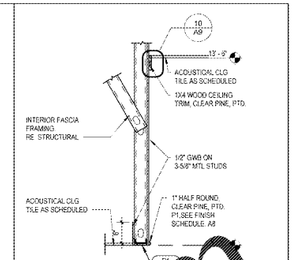

3 FASCIA DETAIL
A2 3/4" = 1'-0"

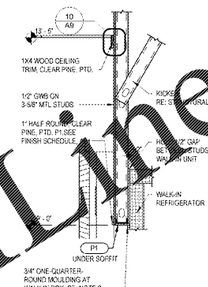

4 FASCIA/SOFFIT AT SELF-SERVE REF.
A2 3/4" = 1'-0"

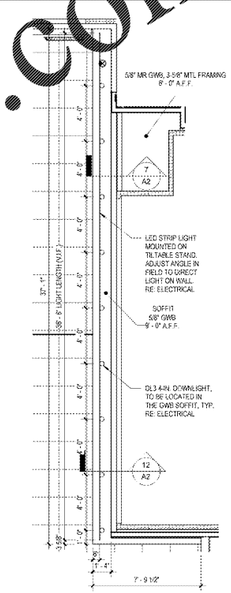

5 PLAN @ RETAIL SOFFIT
A2 1/4" = 1'-0"

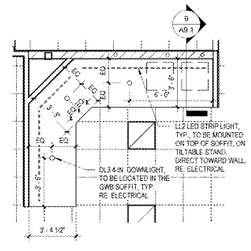

6 SOFFIT AT SELF-SERVE BEVERAGE AREA
A2 1/4" = 1'-0"

REFLECTED CEILING PLAN LEGEND

- M — MUSIC SYSTEM SPEAKER
- T M — WALL MOUNTED MUSIC SYSTEM SPEAKER
- 4-WAY DIFFUSER
- 3-WAY DIFFUSER
- 2-WAY DIFFUSER
- 1-WAY DIFFUSER
- P1 — INTERIOR FINISH TAG RE: SHEET A6 FOR FINISH SCHEDULE
- RETURN
- EF — EXHAUST
- VERIFY DIFFUSER TYPE WITH HVAC PLAN SHEET M1. REFER TO MECHANICAL SHEETS FOR MORE INFORMATION.
- LINEAR DIFFUSER

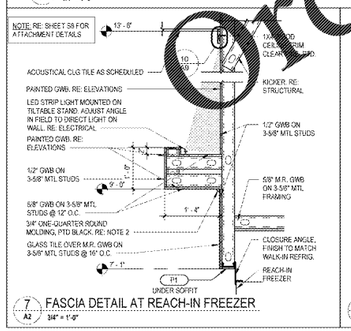

7 FASCIA DETAIL AT REACH-IN FREEZER
A2 3/4" = 1'-0"

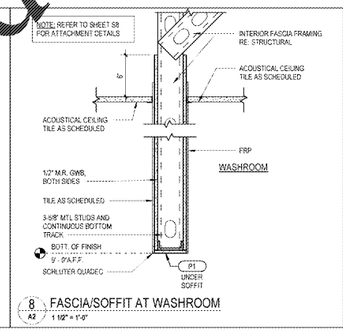

8 FASCIA/SOFFIT AT WASHROOM
A2 1 1/2" = 1'-0"

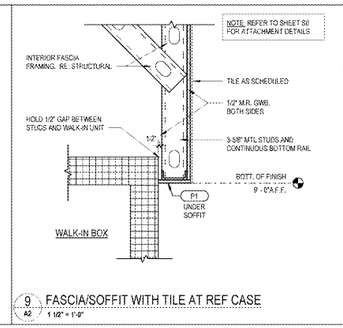

9 FASCIA/SOFFIT WITH TILE AT REF CASE
A2 1 1/2" = 1'-0"

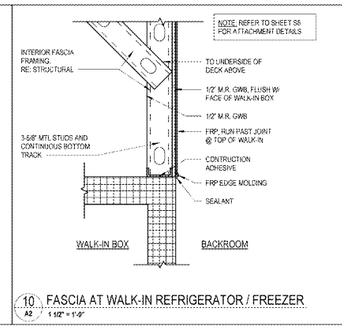

10 FASCIA AT WALK-IN REFRIGERATOR / FREEZER
A2 1 1/2" = 1'-0"

GENERAL NOTES

1. REFER TO SHEET "E2" FOR LIGHTING INFORMATION.
2. G.C. SHALL INSTALL 3/4" 1/4 ROUND MOLDING TO COMPLETELY SEAL THE GAP BETWEEN THE SOFFIT WALL AND WALK-IN REFRIGERATOR. PAINT MOULDING COLOR BLACK.
3. NOT USED.
4. ANY EXPOSED GWB CEILINGS SHALL BE PAINTED COLOR MUSLIN.
5. GWB CEILING CONSTRUCTION : 5/8", 16 GA. METAL STUDS @ 24" O.C., INSULATED, U.O.N.
6. REFER TO SHEET "M1" FOR AIR DIFFUSERS AND RETURN AIR GRILLES INFORMATION
7. NO ACCESS PANELS IN FREEZERS.
8. REFER TO INTERIOR FINISH SCHEDULE, SHEET A9, FOR CEILING SPECIFICATIONS.
9. ALL SOFFIT CONDITIONS SHALL BE CONSTRUCTED WITH METAL STUDS @ 16" O.C.

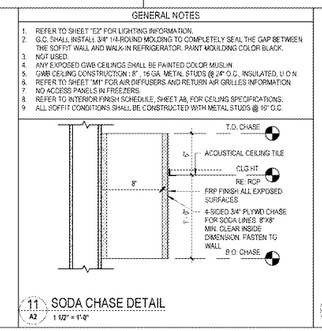

11 SODA CHASE DETAIL
A2 1 1/2" = 1'-0"

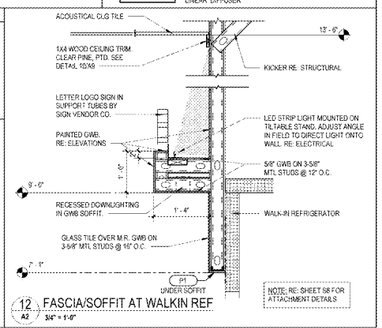

12 FASCIA/SOFFIT AT WALKIN REF
A2 3/4" = 1'-0"

Order Plans @ WWW.DILine.com

Cuhaci & Peterson
Architects Engineers Planners
1925 Prospect Ave.
Orlando, FL 32814
P (407) 661-9100
F (407) 661-9101
www.c-p.com

CLIENT NAME
WAWA
260 WEST BALTIMORE PIKE
WAWA, PENNSYLVANIA 19063

PROJECT NAME
WAWA F85L 2019.01 STORE #5351 - CMM
1004 EDGEWOOD AVE.
JACKSONVILLE, FL 32254

SHEET TITLE
REFLECTED CEILING PLAN

Revision Schedule		
No.	Description	Date
1	PERMIT SET	05/16/2020
A	REV. 2019.01	05/29/2020
2	PRE-BID SET	06/10/2020
B	BID SET	06/24/2020

PROJECT NO. 2112780
DATE 06-29-2020
DRAWN AL
CHECKED GA

A2

COPYRIGHT © Cuhaci & Peterson Architects Engineers Planners, Inc. THESE DRAWINGS AND SPECIFICATIONS ARE AND SHALL REMAIN THE PROPERTY OF CUHACI & PETERSON ARCHITECTS ENGINEERS PLANNERS, INC. THEY ARE NOT TO BE USED IN WHOLE OR IN PART FOR ANY OTHER PROJECT WITHOUT THE WRITTEN PERMISSION OF CUHACI & PETERSON ARCHITECTS ENGINEERS PLANNERS, INC. ALL COMMON LAW, STATUTORY AND OTHER RESERVED RIGHTS, INCLUDING COPYRIGHT, ARE HEREBY RESERVED.