NOTE: ALL EXTERIOR WALLS TO HAVE R-30 INSULATION

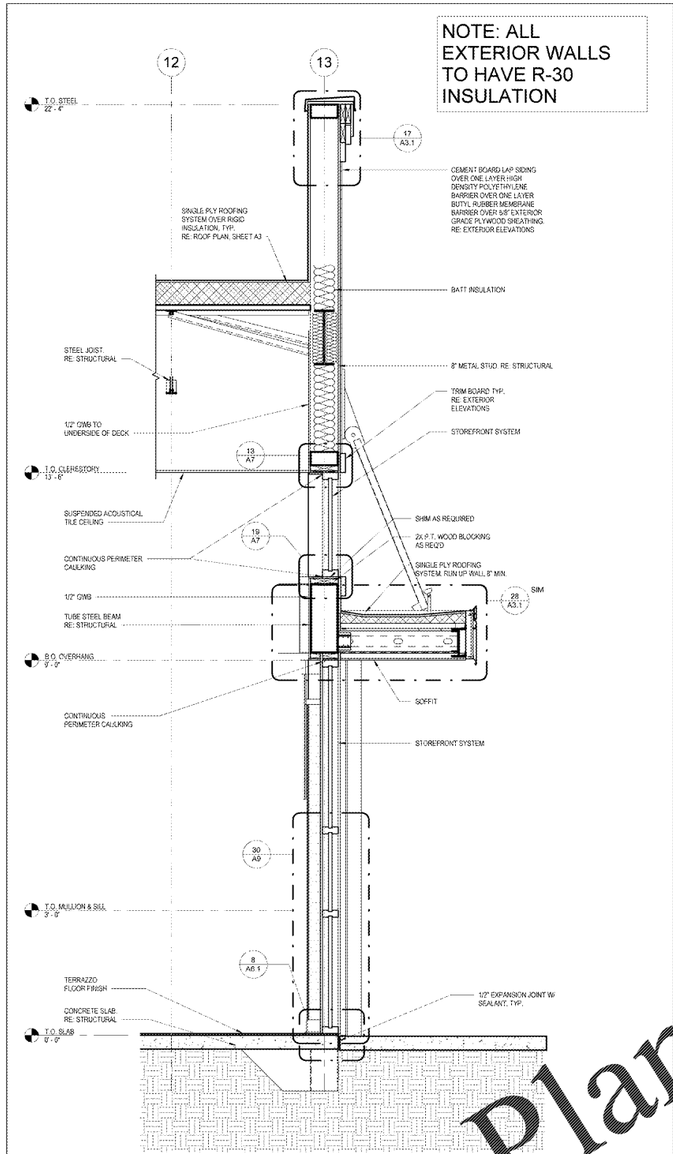

1 SIDE WALL SECTION
A6.2 3/4" = 1'-0"

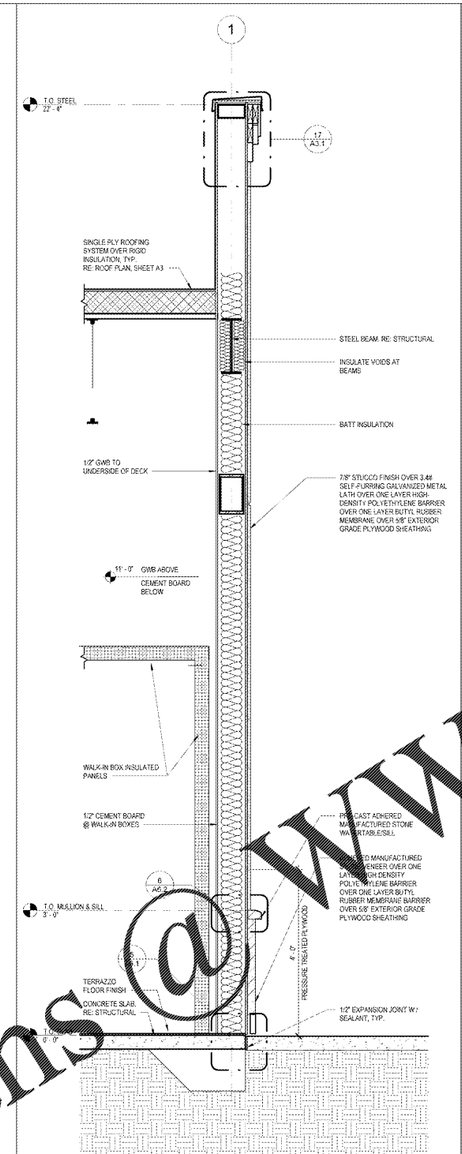

2 SIDE WALL SECTION
A6.2 3/4" = 1'-0"

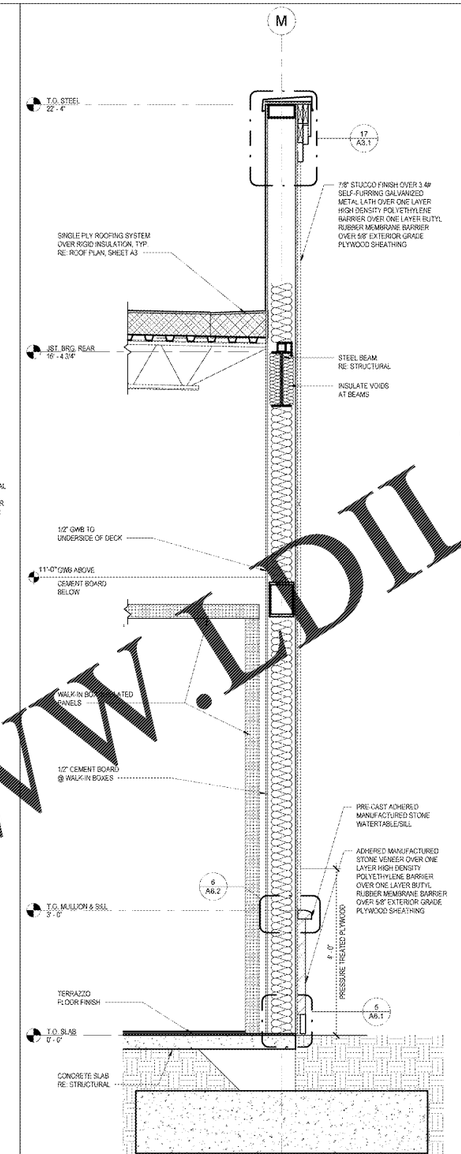

3 REAR WALL SECTION
A6.2 3/4" = 1'-0"

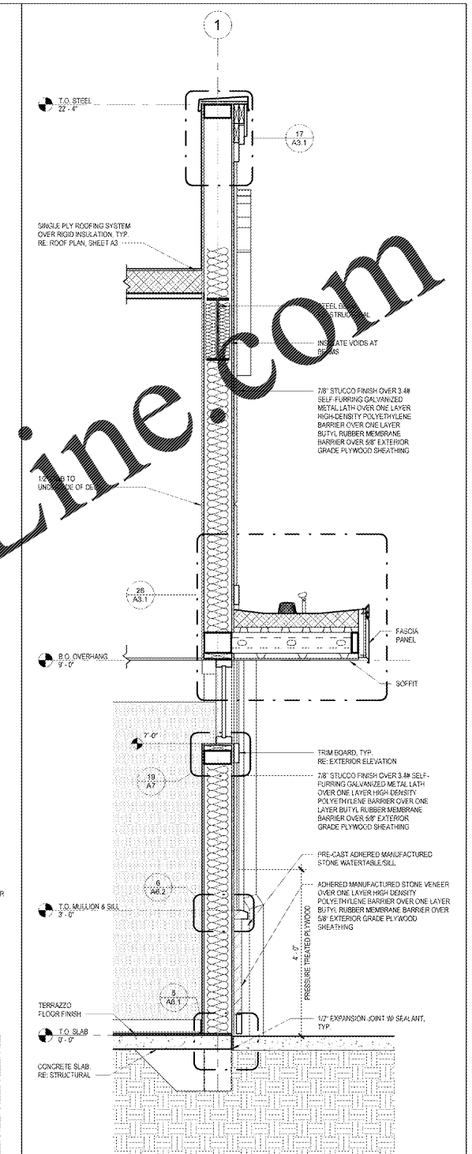

4 SIDE WALL SECTION
A6.2 3/4" = 1'-0"

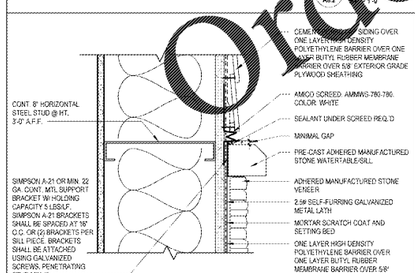

5 STONE DETAIL @ SIDING
A6.2 3" = 1'-0"

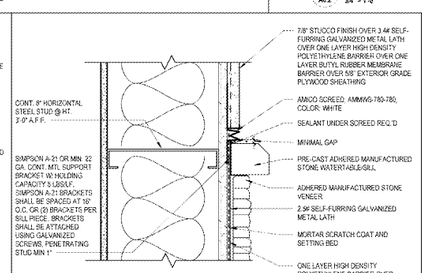

6 STONE DETAIL @ STUCCO
A6.2 3" = 1'-0"

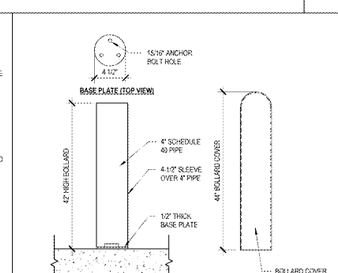

7 GENERATOR BOX BOLLARD DETAIL
A6.2 1 1/2" = 1'-0"

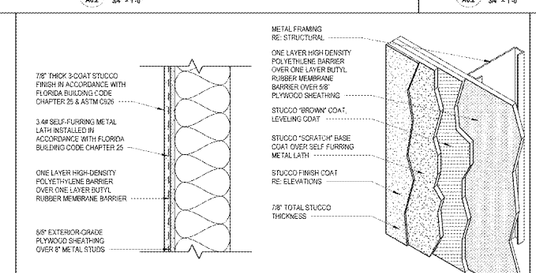

8 STUCCO DETAIL (TYP.)
A6.2 1 1/2" = 1'-0"

Order Plans @ WWW.LDILine.com

1925 Prospect Ave.
Orlando, FL 32814
P (407) 661-9100
F (407) 661-9101
www.c-p.com
Chdaci & Peterson
Architects Engineers Planners

CLIENT NAME
WAWA
260 WEST BALTIMORE PIKE
WAWA, PENNSYLVANIA 19063

PROJECT NAME
WAWA F85L 2019.01 STORE #5351 - CMM
1004 EDGEWOOD AVE.
JACKSONVILLE, FL 32254

SHEET TITLE
WALL SECTIONS AND DETAILS

Revision Schedule

No.	Description	Date
	PRELIMINARY	06/10/2019
A	REV. 2019.01	09/09/2020
	PRE-BID SET	09/15/2020
	BID SET	09/24/2020

PROJECT NO. 2120280
DATE 09-09-2020
DRAWN AL
CHECKED CA

A6.2