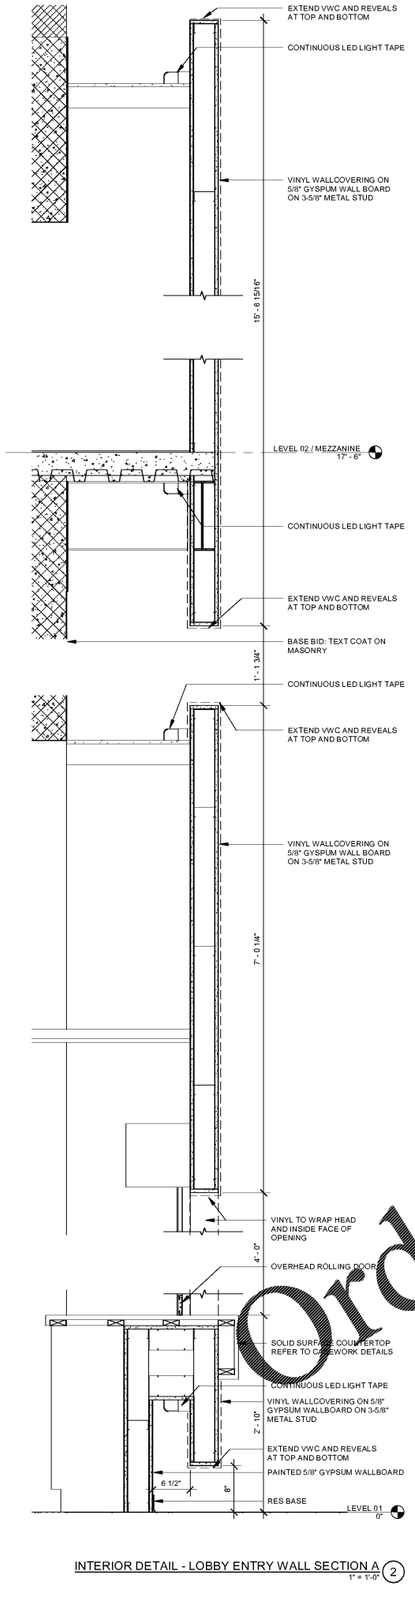

INTERIOR DETAIL - LOBBY ENTRY WALL SECTION A (2)
1" = 1'-0"

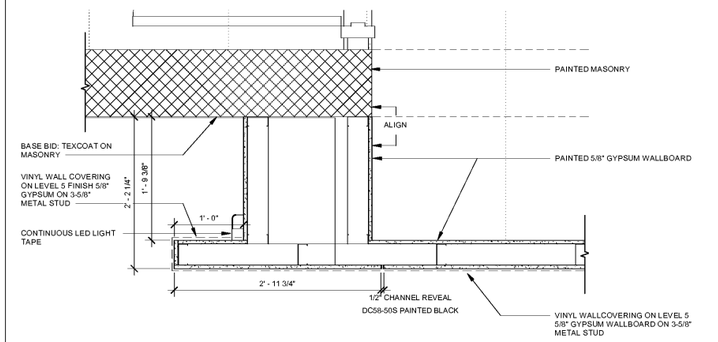

INTERIOR DETAIL - LOBBY ENTRY WALL SECTION C (4)
1" = 1'-0"

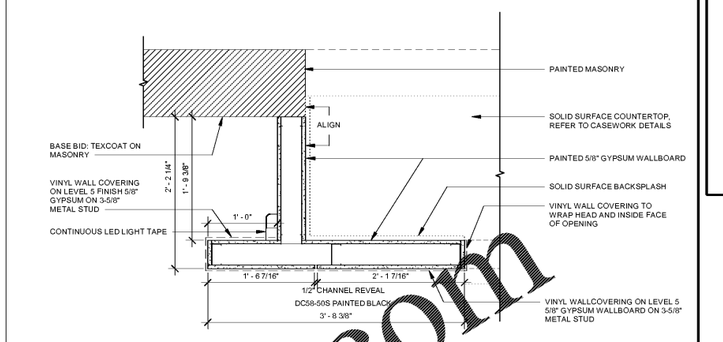

INTERIOR DETAIL - LOBBY ENTRY WALL SECTION B (3)
1" = 1'-0"

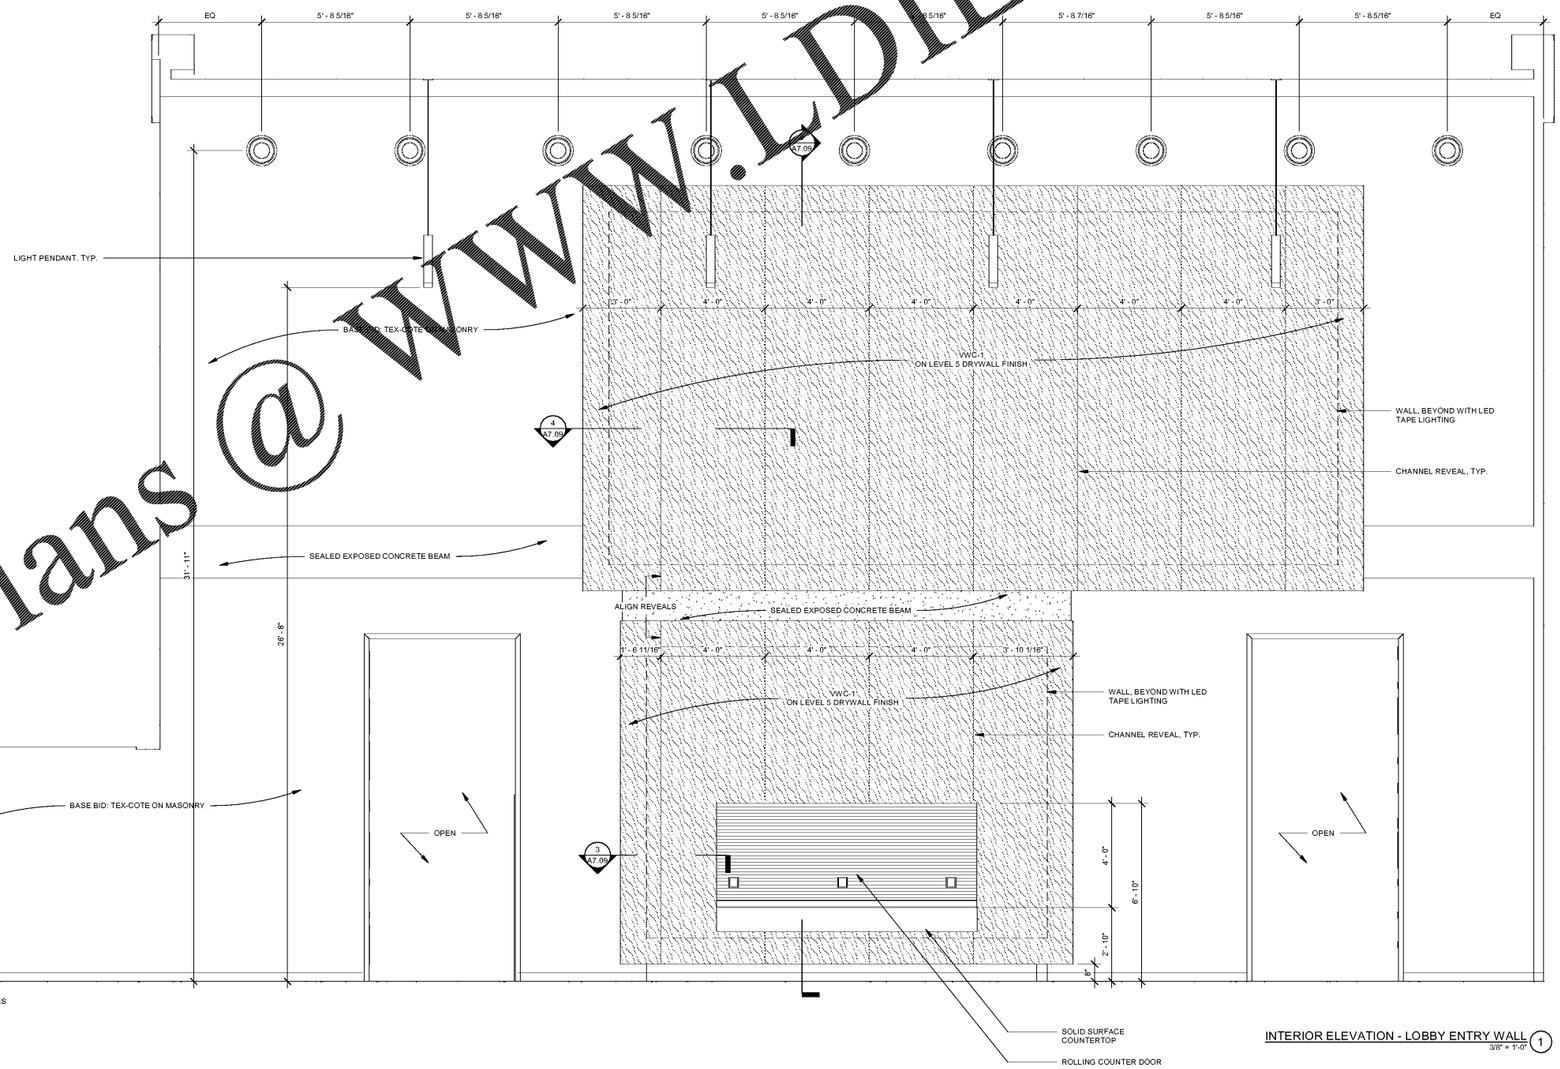

INTERIOR ELEVATION - LOBBY ENTRY WALL (1)
3/8" = 1'-0"

Order Plans @ WWW.LDILine.com

FLEISCHMANGARCIA
ARCHITECTURE | PLANNING | INTERIORS
SARASOTA OFFICE
6907 CATTLEMEN ROAD, SUITE E
SARASOTA, FLORIDA 34232
PHONE (941) 342-2626
FAX (941) 342-2623
TAMPA OFFICE
324 HOWARD AVENUE, SUITE 300
TAMPA, FLORIDA 33606
PHONE (813) 251-1994
FAX (813) 254-1994
SAFETY HARBOR OFFICE
SAFETY HARBOR, FLORIDA 34695
PHONE (727) 726-2666
FAX (727) 726-3500
REGISTRATION NUMBER AA 0003125
www.fleischmangarcia.com

HILLSBOROUGH COUNTY
NEW TAMPA PERFORMING ARTS CENTER

8550 HUNTERS VILLAGE RD.
TAMPA FL. 33647

THIS DESIGN AND DRAWING IS THE SOLE PROPERTY OF FLEISCHMANGARCIA. NO PART OF THIS WORK MAY BE REPRODUCED WITHOUT PRIOR WRITTEN PERMISSION FROM FLEISCHMANGARCIA

I CERTIFY TO THE BEST OF MY KNOWLEDGE THAT THESE DRAWINGS COMPLY WITH ALL RELEVANT BUILDING CODES

PERMIT SET

STATE OF FLORIDA
MARCEL MASLOWSKI
AR98182
REGISTERED ARCHITECT

MARCEL MASLOWSKI
AR98182

FGA PROJECT NUMBER
19048

ISSUE DATE
04-15-2020

REVISIONS

NO	DATE	NOTES

SHEET NAME
INTERIOR ELEVATIONS

SHEET NUMBER
A7.09

7/17/2020 9:42:01 AM