CONSTRUCTION SEQUENCING LEGEND

PHASE 1

PHASE 2

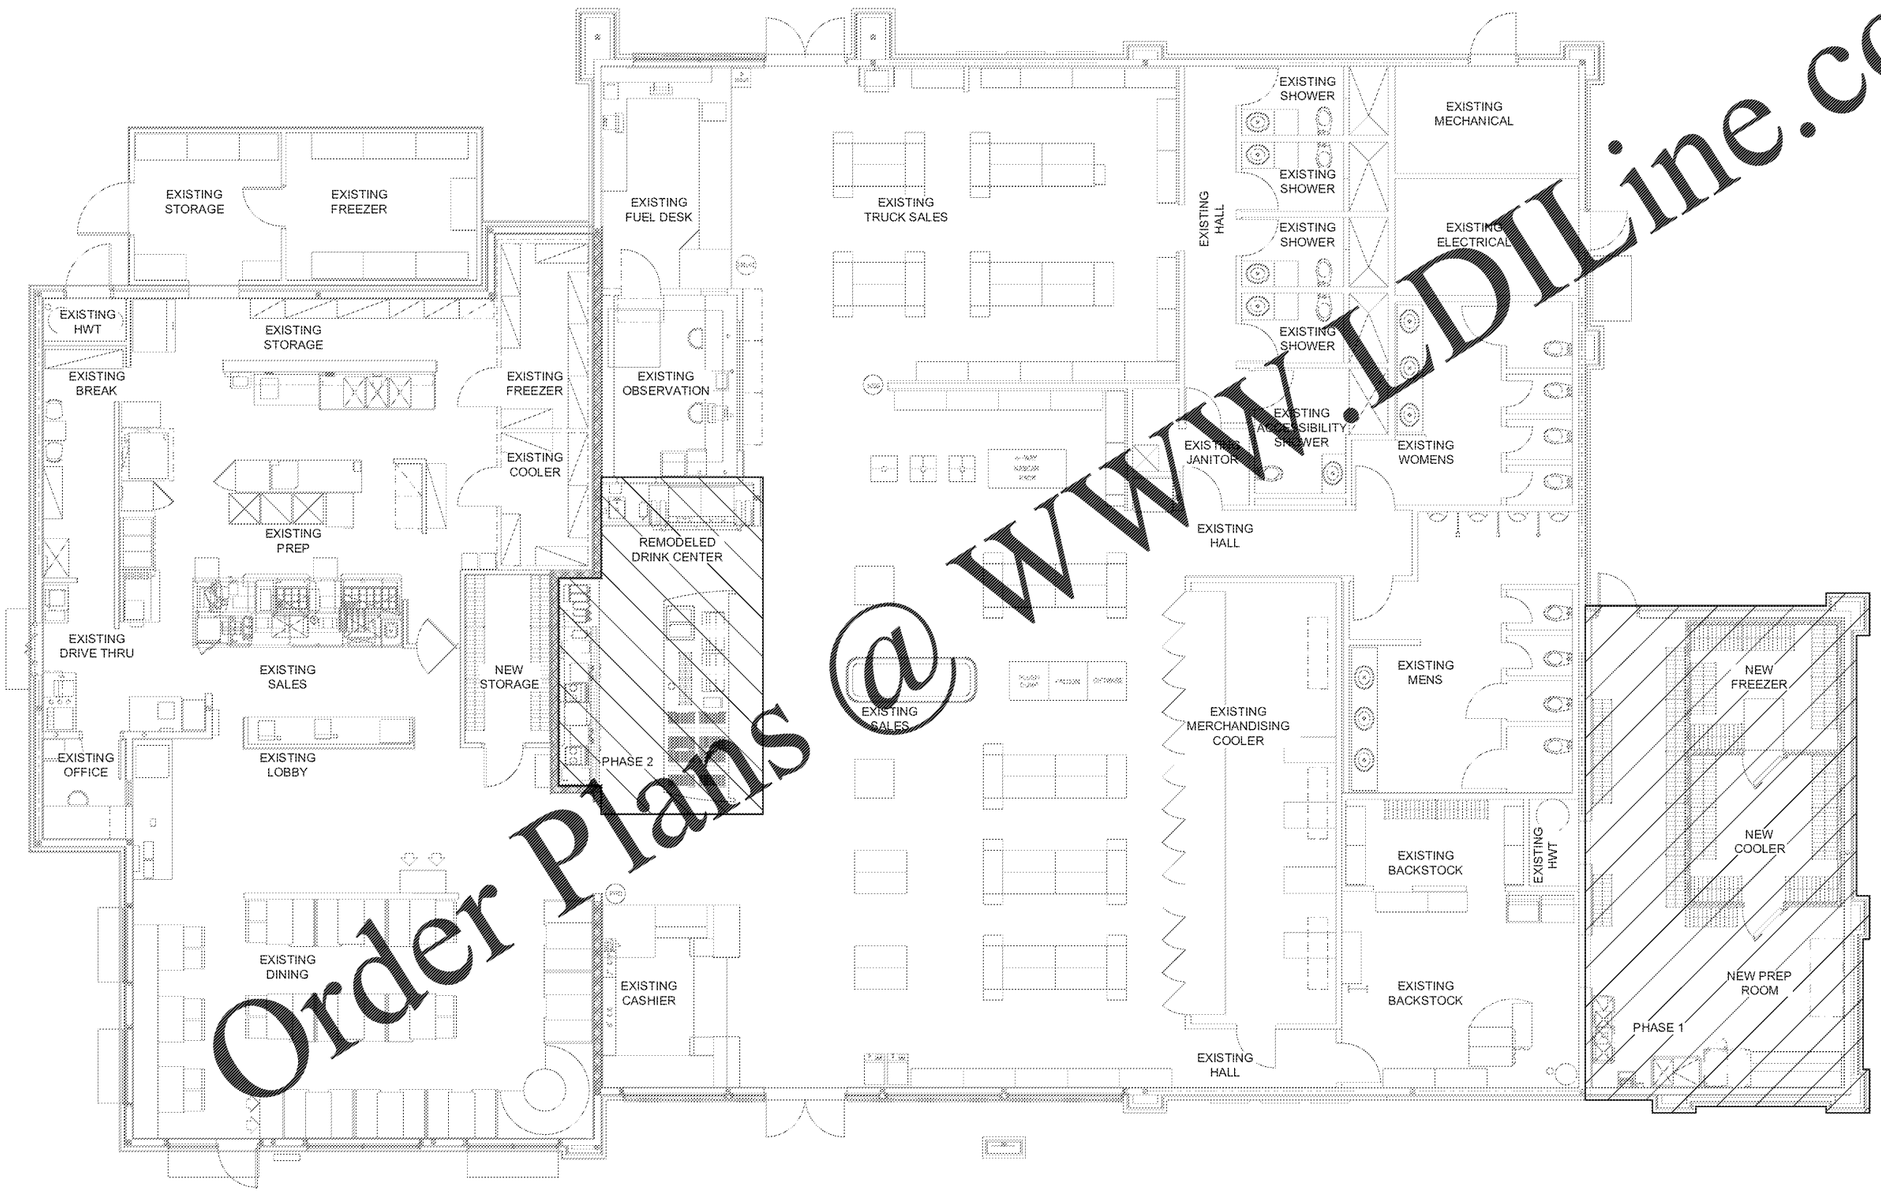

1 CONSTRUCTION SEQUENCING PLAN

SCALE: 3/16" = 1'-0"

NORTH

Order Plans @ WWW.LDILine.com

HFA
HARRISON FRENCH & ASSOCIATES, LTD
1705 S. Walton Blvd., Suite 3
Bentonville, Arkansas 72712
t 479.273.7780
f 888.520.9685
www.hfa-ae.com

STIPULATION FOR REUSE
THESE DRAWINGS WAS PREPARED FOR USE ON THIS PROJECT ONLY AND SHALL NOT BE CONSIDERED FIT FOR USE WITH THIS ISSUE, CONTINUATION OR ON ANY EXTENSION OF THIS PROJECT OR ON ANY OTHER PROJECT. ANY REUSE ON A DIFFERENT PROJECT SITE OR ANY ALTERATIONS TO THESE DRAWINGS WITHOUT THE EXPRESS WRITTEN CONSENT OF THE ARCHITECT ARE STRICTLY PROHIBITED. ANY REUSE OR ALTERATIONS WITHOUT SUCH CONSENT SHALL BE AT THE RECIPIENTS SOLE RISK AND WITHOUT LIABILITY TO THE ARCHITECT. ANY REUSE OR ALTERATIONS WITHOUT SUCH CONSENT SHALL BE AT THE RECIPIENTS SOLE RISK AND WITHOUT LIABILITY TO THE LAW

REMODEL

STORE NUMBER 368
300 ARBY DR
CLANTON, AL 35045

JOB NUMBER 03-18-10368

ISSUE BLOCK

CHECKED BY:	RAF
DRAWN BY:	JTH
DOCUMENT DATE:	8/17/20

STATE OF ALABAMA BOARD EXAMINERS 7255 REGISTERED ARCHITECT

Date: 2020.08.18 14:15:36-05'00'

CONSTRUCTION SEQUENCING PLAN

SHEET: CS1

Aug18,2020-9:07am - User:joseph.haney
M:\03\03-19-10368 Loves - Clanton, AL 368\CONDOCS\Architectural\ 103 CS1 CONSTRUCTION SEQUENCING PLAN.dwg