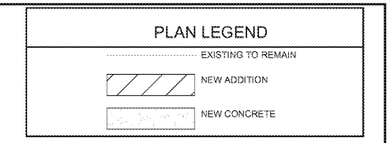

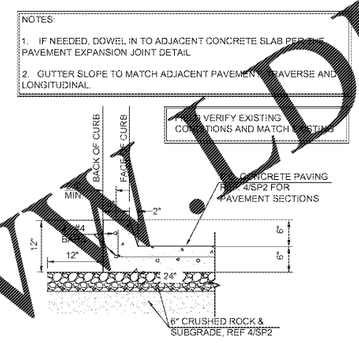

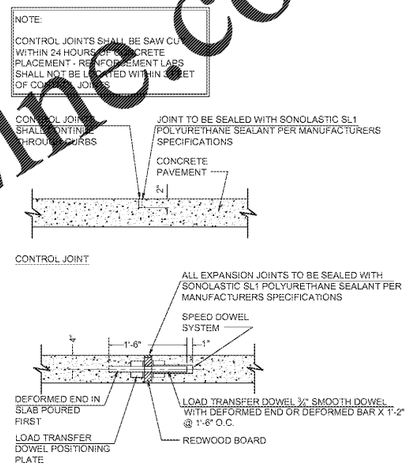

7 SIDEWALK DRAIN DETAIL
SCALE AS NOTED

6 SIDEWALK AND VERTICAL CURB DETAIL
SCALE: 3/4" = 1'-0"

5 PAVEMENT JOINT DETAILS
SCALE: 3/4" = 1'-0"

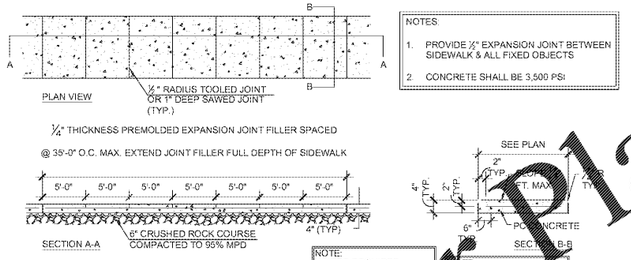

4 CONCRETE SIDEWALK
SCALE: 1/8" = 1'-0"

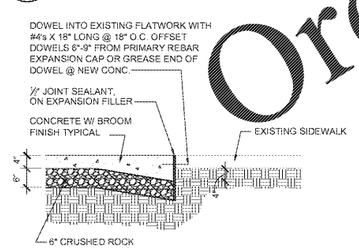

3 SIDEWALK SECTION
SCALE: 1/2" = 1'-0"

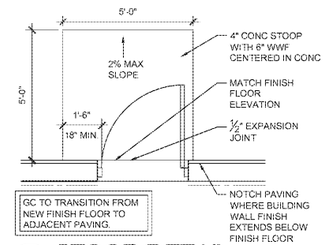

2 STOOP DETAIL
SCALE: 3/8" = 1'-0"

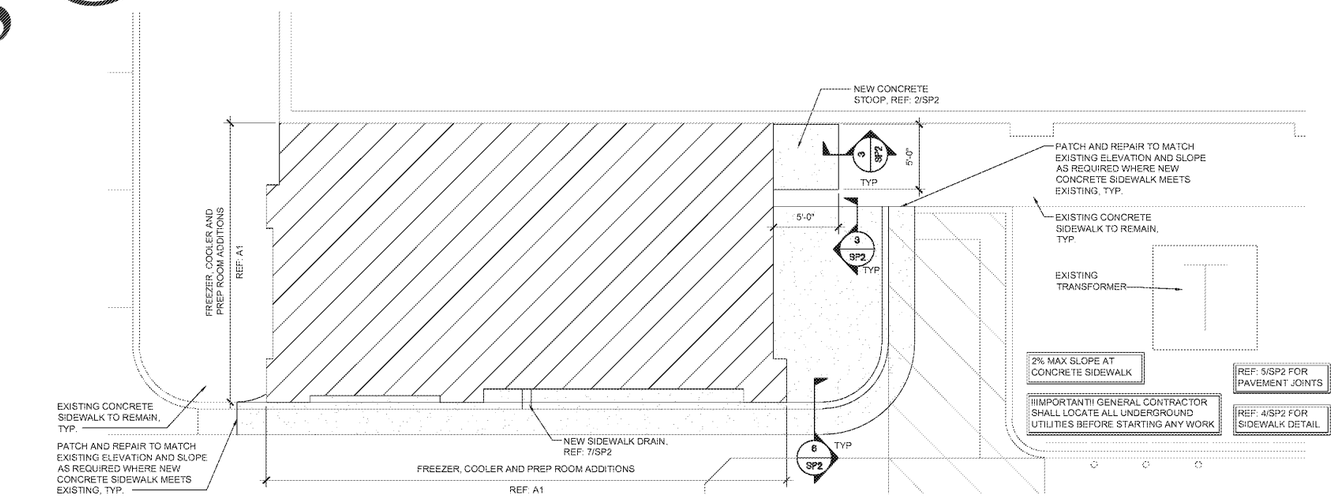

1 ENLARGED SIDWALK PLAN
SCALE: 3/16" = 1'-0"

NORTH

Order Plans @ WWW.LDILine.com

HFA
HARRISON FRENCH & ASSOCIATES, LTD
1705 S. Walton Blvd., Suite 3
Bentonville, Arkansas 72712
t 479.273.7780
f 888.520.9685
www.hfa-ae.com

STIPULATION FOR REUSE
THIS DRAWING WAS PREPARED FOR USE ON THIS PROJECT ONLY AND SHALL NOT BE USED ON ANY OTHER PROJECT EXCEPT BY AGREEMENT WITH THE ARCHITECT. ANY REUSE OR ALTERATION WITHOUT THE EXPRESS WRITTEN CONSENT OF THE ARCHITECT SHALL BE AT THE USER'S SOLE RISK AND WITHOUT LIABILITY TO THE ARCHITECT. ANY REUSE OR EXTENSION FOR ANOTHER PROJECT OR ALTERATION OF THIS DRAWING FOR USE ON THIS PROJECT BY ANY PERSON OR ENTITY OTHER THAN THE ARCHITECT OR HIS CONSULTANTS SHALL BE AT THE USER'S SOLE RISK AND WITHOUT LIABILITY TO THE ARCHITECT. ANY REPRODUCTION OF THIS DRAWING FOR ANY PURPOSE OR IN ANY FORM WITHOUT THE ARCHITECT'S PRIOR WRITTEN CONSENT IS PROHIBITED AND ANY USE SHALL BE AT THE USER'S SOLE RISK AND WITHOUT LIABILITY TO THE ARCHITECT. ALL COMMON LAW, STATUTORY AND OTHER RESERVED RIGHTS, INCLUDING COPYRIGHT, ARE HEREBY RESERVED.

REMODEL
STORE NUMBER 368
300 ARBY DR
CLANTON, AL 35046
JOB NUMBER 03-19-10368

ISSUE BLOCK

CHECKED BY:	RAF
DRAWN BY:	JTH
DOCUMENT DATE:	8/17/20

STATE OF ALABAMA
REGISTERED ARCHITECT
7255
RICHARD A. FRENCH
Date: 2020.08.18 14:16:58-05'00'

ENLARGED SIDEWALK PLAN & DETAILS

SHEET:
SP2

Aug18,2020-9:08am - User: joseph hanley
M:\03\03-19-10368 Lovera - Clanton, AL 368\CONDOCS\Architecture\A 111 SP2 ENLARGED SIDEWALK PLANS & DETAILS.dwg