PLAN LEGEND

- EXISTING TO REMAIN
- EXISTING SHEAR WALL
- EXISTING 2HR FIRE RATED WALL
- NEW EQUIPMENT/ FINISHES
- RELOCATED EQUIPMENT
- NEW STUD WALL PER WALL TYPE
- NEW FREEZER/ COOLER PANELS AS NOTED

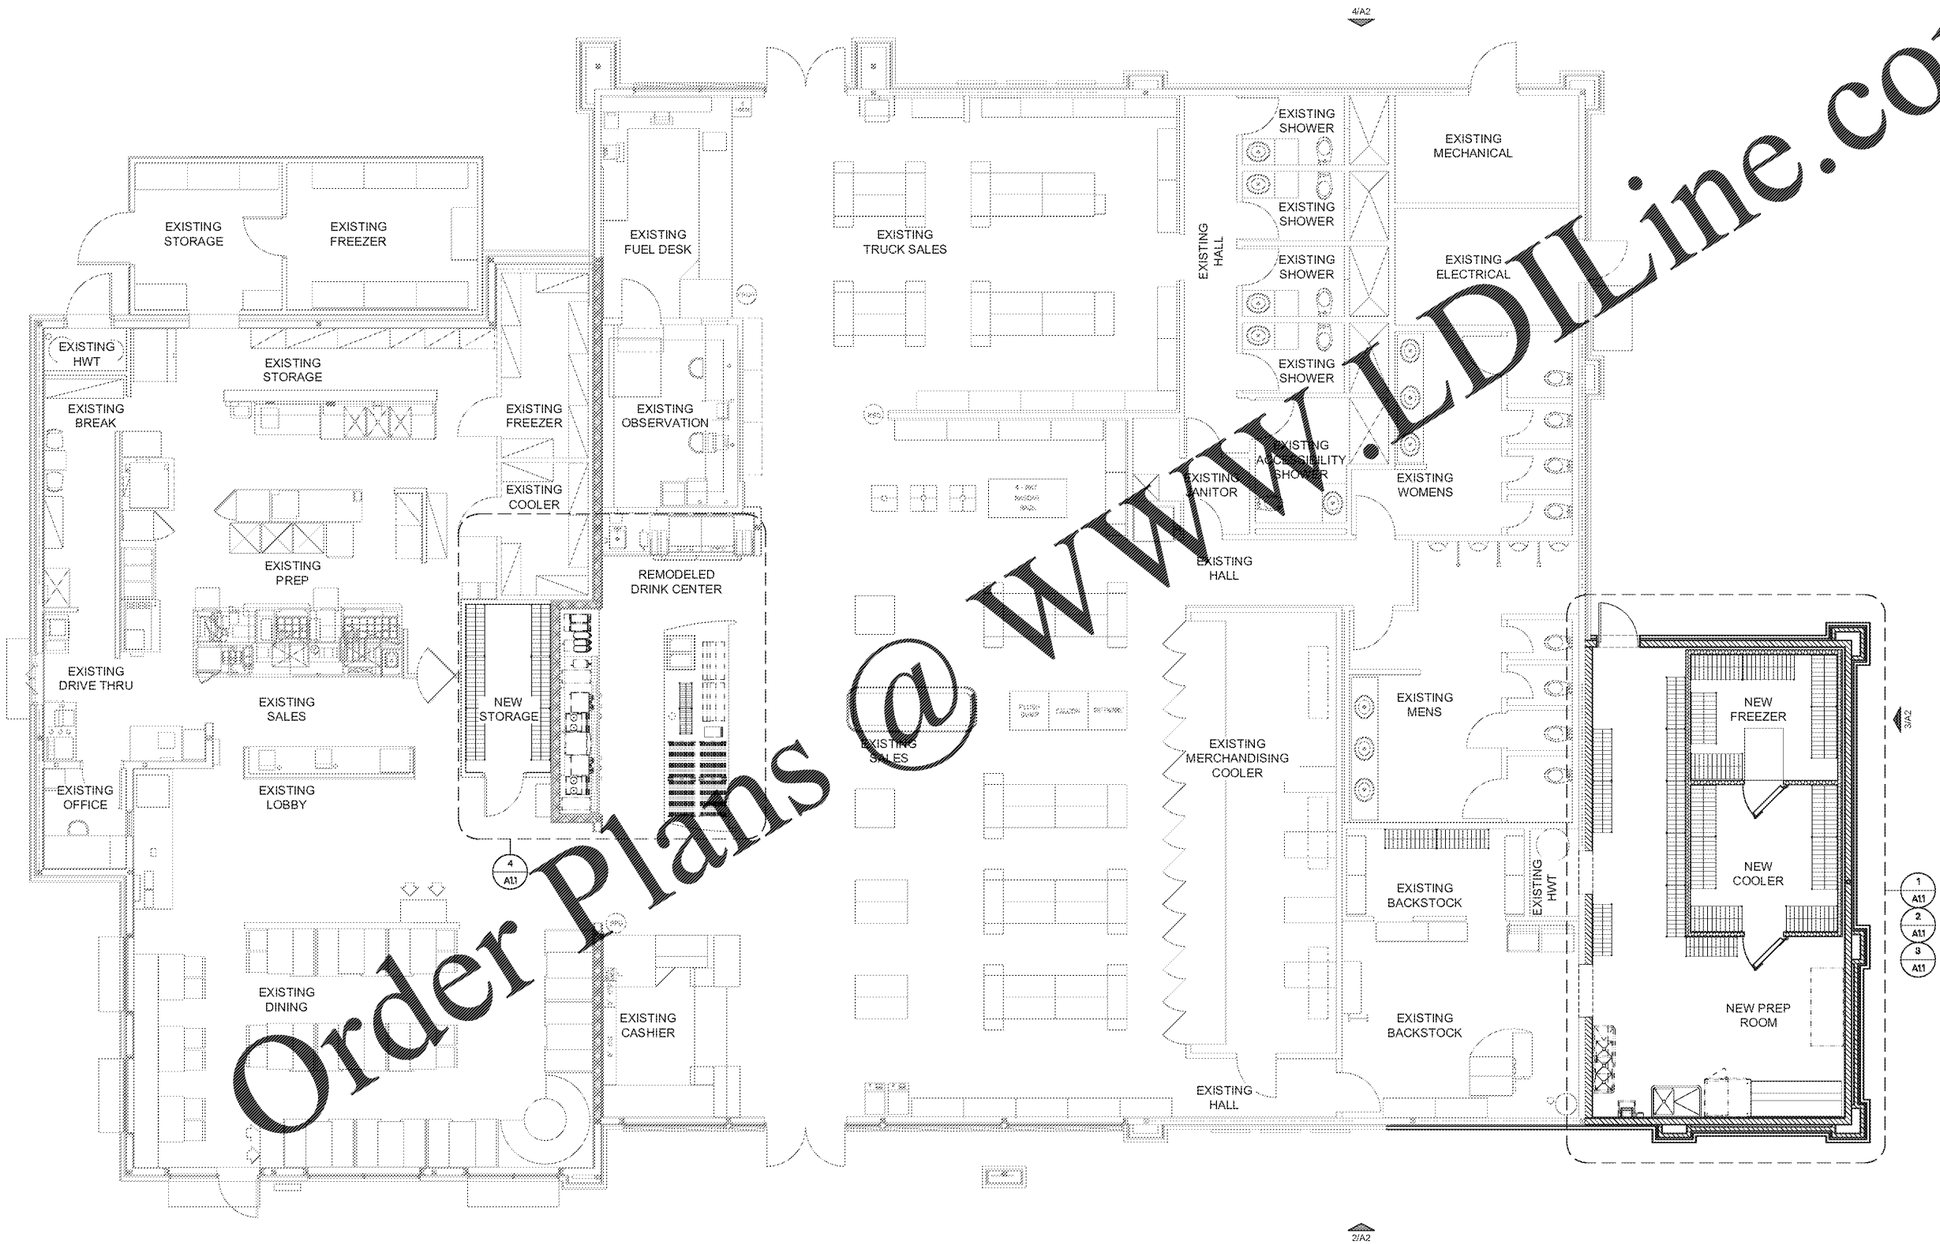

1 OVERALL FLOOR PLAN
SCALE: 1" = 1'-0"

NORTH

Order Plans @ WWW.LDILine.com

HFA ARCHITECTS ENGINEERS INTERIORS
HARRISON FRENCH & ASSOCIATES, LTD
1705 S. Walton Blvd., Suite 3
Bentonville, Arkansas 72712
t 479.273.7780
f 888.520.9685
www.hfa-ae.com

STIPULATION FOR REUSE

THIS DRAWING WAS PREPARED FOR USE ON A SPECIFIC SITE AT CLANTON, AL. CONTEMPORANEOUSLY WITH THIS ISSUE DATE ON (8/17/20), AND IT IS NOT SUITABLE FOR USE ON A DIFFERENT PROJECT SITE OR AT A LATER TIME. USE OF THIS DRAWING FOR REFERENCE OR EXAMPLE ON ANOTHER PROJECT IS DISCOURAGED. THE SERVICES OF PROPERLY LICENSED ARCHITECTS AND ENGINEERS REPRODUCTION OF THIS DRAWING FOR REUSE ON ANOTHER PROJECT IS NOT AUTHORIZED AND MAY BE CONTRARY TO THE LAW.

REMODEL

STORE NUMBER: 368
300 ARBY DR
CLANTON, AL 35046
JOB NUMBER: 03-19-10368

ISSUE BLOCK

CHECKED BY:	RAF
DRAWN BY:	JTH
DOCUMENT DATE:	8/17/20

STATE OF ALABAMA
BOGUE L. EBBRECHT
7255
REGISTERED ARCHITECT

Date: 2020.08.18 14:17:40-05'00'

OVERALL FLOOR PLAN

SHEET: A1

Aug18,2020-9:08am - User joseph.haney
M:\03\03-19-10368 Loves - Clanton, AL 368\CONDOCS\Architectural\130 A1 - OVERALL FLOOR PLAN.dwg