


## 8 EXPANSION JOINT DETAIL - PLAN
SCALE: 1 1/2" = 1'-0"




## 9 PARAPET DETAIL
SCALE: 1 1/2" = 1'-0"

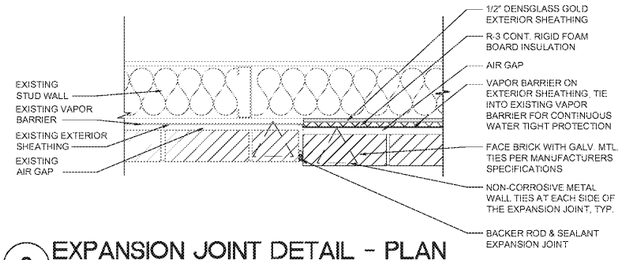


## 7 EXPANSION JOINT DETAIL - PLAN
SCALE: 1 1/2" = 1'-0"

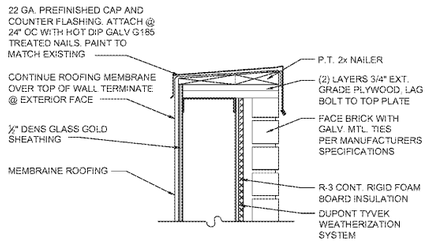


## 6 WALL SECTION
SCALE: 1/2" = 1'-0"

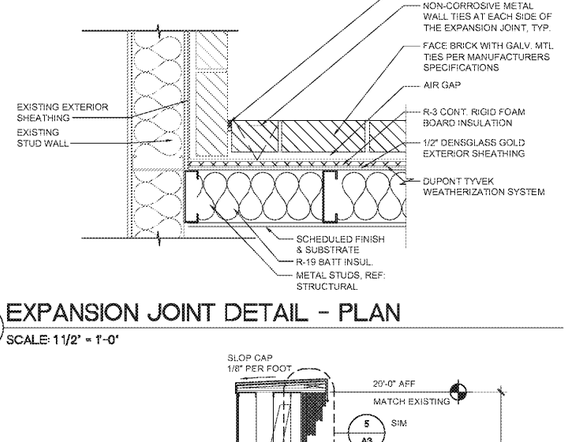


## 5 PARAPET DETAIL
SCALE: 1 1/2" = 1'-0"

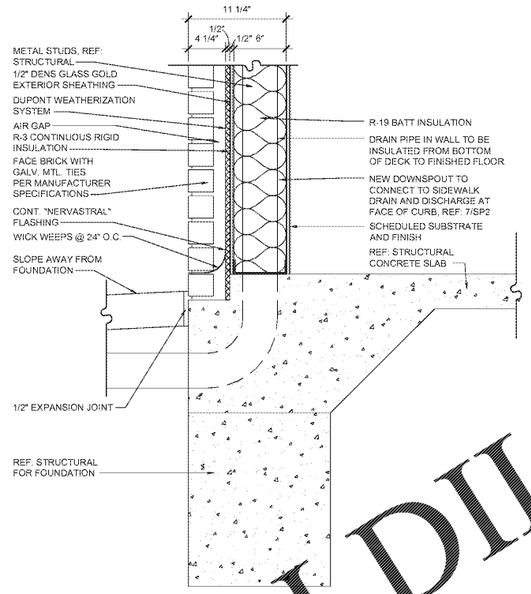


## 4 PILASTER SECTION
SCALE: 1/2" = 1'-0"

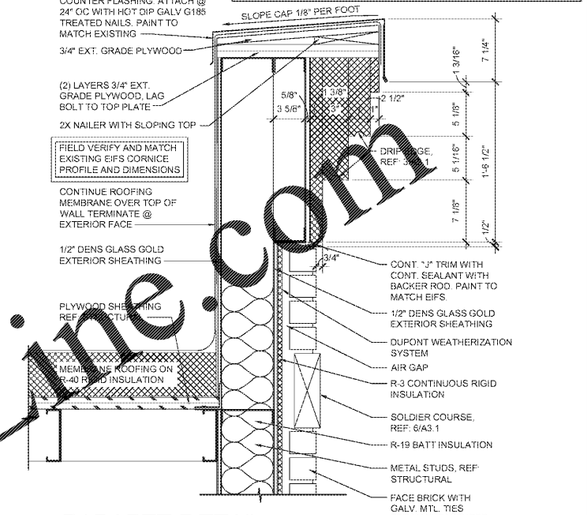


## 3 WALL SECTION
SCALE: 1/2" = 1'-0"

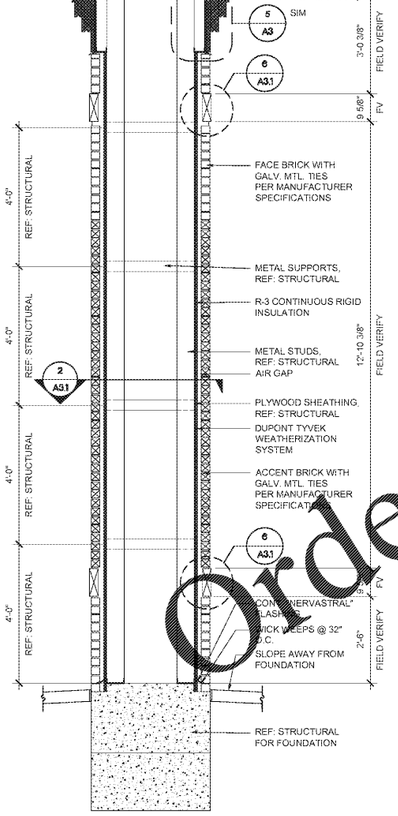


## 2 WALL SECTION
SCALE: 1/2" = 1'-0"

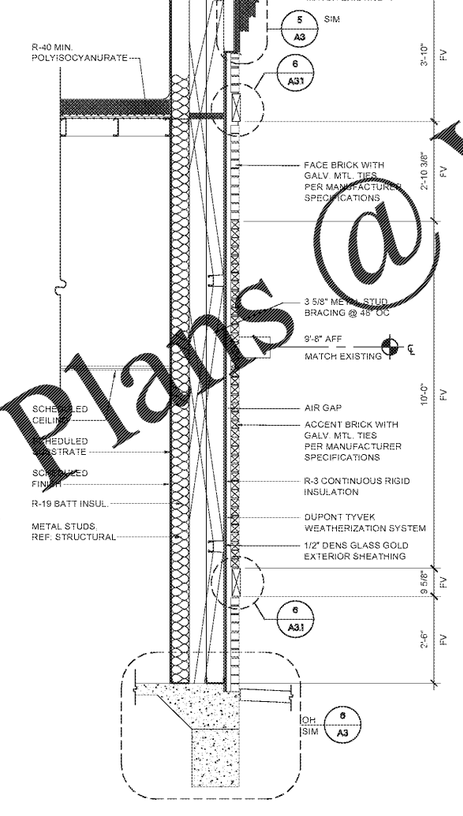


## 1 WALL SECTION
SCALE: 1/2" = 1'-0"

GENERAL NOTES:

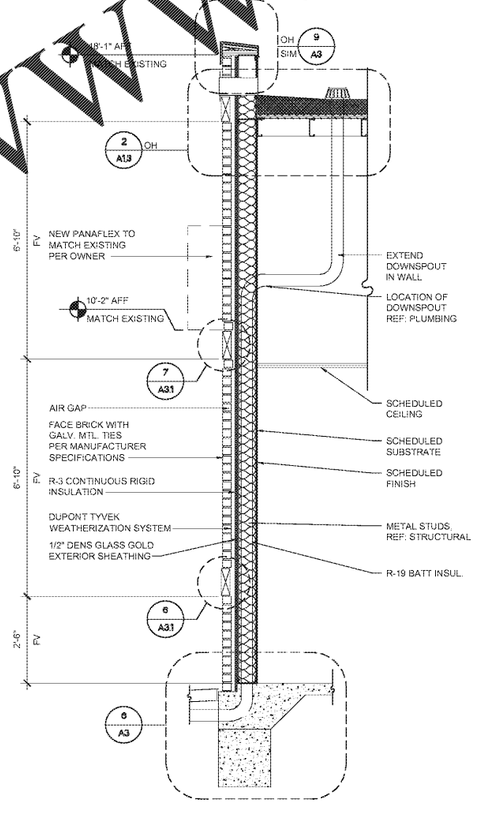1. REFERENCE A2 FOR EXTERIOR FINISH SCHEDULE.
2. ALL WOOD MATERIAL SHOWN IN DETAILS SHALL BE FIRE RETARDANT TREATED WOOD (FRTW) IN ACCORDANCE WITH 2015 INTERNATIONAL BUILDING CODE - SECTION 2303.1 THIS INCLUDES ALL REFERENCE TO BLOCKING, NAILERS, PLYWOOD, AND IF APPLICABLE, WOOD STUDS.

Order Plans @ WWW.LDIline.com

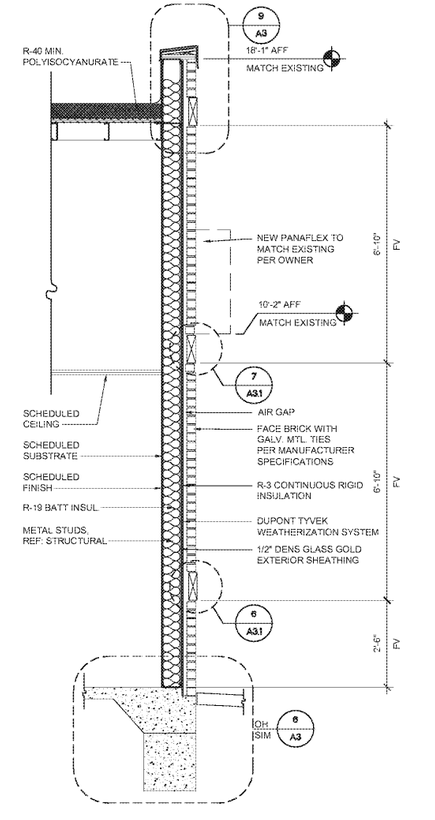HFA
HARRISON FRENCH & ASSOCIATES, LTD
1705 S. Walton Blvd., Suite 3
Bentonville, Arkansas 72712
t 479.273.7780
f 888.326.9685
www.hfa-ae.com

STIPULATION FOR REUSE

THESE DRAWING WAS PREPARED FOR USE ON THE PROJECT AND SITE DESCRIBED. ALL COPYRIGHT LAW WITH ITS ISSUE, REPRODUCTION OR USE OF THESE DRAWINGS ARE LIKE ON A DIFFERENT PROJECT SITE, OR REPUBLISHED FOR OTHER PURPOSES WITHOUT THE EXPRESS PERMISSION OF THE ARCHITECT IS ABSOLUTELY PROHIBITED. THE ARCHITECT RETAINS COPYRIGHT TO THESE DRAWINGS AND MAY REGISTER IT TO THE LAW.

REMODEL

STORE NUMBER 368
300 ARBY DR
CLANTON, AL 35045
JOB NUMBER: 03-19-10368

ISSUE BLOCK

| | | |
|---|---|---|
| | | |

CHECKED BY: RAF
DRAWN BY: JTH
DOCUMENT DATE: 8/17/20

STATE OF ALABAMA
ROBERT A. FRENCH
7255
REGISTERED ARCHITECT

Date: 2020.08.18 14:19:34-05'00'

WALL SECTIONS & DETAILS

SHEET: A3

Aug 18, 2020 - 9:09am - User: joseph.haney
M:\03\03-19-10368 Loves - Clanton, AL 368\CONDOCS\Architectural\ 1.50 A3 WALL SECTIONS & DETAILS.dwg