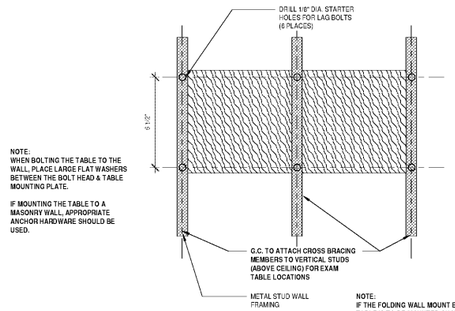

NOTE:
WHEN BOLTING THE TABLE TO THE WALL, PLACE LARGE FLAT WASHERS BETWEEN THE BOLT HEAD & TABLE MOUNTING PLATE.

IF MOUNTING THE TABLE TO A MASONRY WALL, APPROPRIATE ANCHOR HARDWARE SHOULD BE USED.

NOTE:
IF THE FOLDING WALL MOUNT EXAM TABLE IS TO BE MOUNTED SUCH THAT IT DOES NOT CORRESPOND WITH THE WALL STUDS, SECURE 3" X 16" BOARDS BETWEEN WALL STUDS AS A MOUNTING SURFACE.

3 / A1.1 **DETAIL - BLOCKING AT FOLDING EXAM TABLES**
3" = 1'-0"

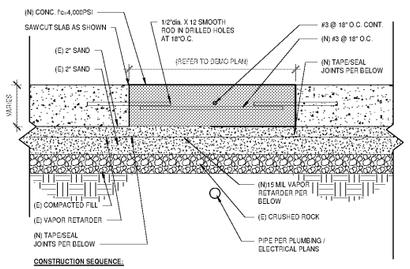

CONSTRUCTION SEQUENCE:

1. AFTER REMOVAL OF EXISTING MASONRY WALL, CHIP AWAY TOP OF EXISTING FOUNDATION WALL (OR BOTTOM OF EXISTING SLAB ON GRADE) S.O.G.).
2. DRILL HOLE INTO EXISTING S.O.G. TO ACCEPT NEW SMOOTH DOWEL PER "SMOOTH DOWEL" TABLE ABOVE.
   A. DRILL HOLE DIAMETER EQUAL TO DOWEL DIAMETER PLUS 1/16".
   B. CLEAN HOLE OF DUST & DEBRIS.
   C. GREASE END OF SMOOTH DOWEL AND INSERT INTO HOLE IN EXISTING S.O.G.
3. WRAP DOWEL WITH SLEEVE OR PREATTACHED POLYETHYLENE COVERING TO ASSURE SLIPPAGE IN PLACE IN THE NEW S.O.G.
4. PROPERLY CLEAN AND PREPARE EXISTING SUBSTRATE PRIOR TO CONCRETE PLACEMENT.
5. APPLY BOND BREAK PRIOR TO CONCRETE PLACEMENT.
6. POUR NEW SLAB ON GRADE.
7. IF EDGE OF EXISTING SLAB IS UNEVEN, SAW CUT 1-1/2" DEEP AT 4" AWAY FROM EDGE OF EXISTING S.O.G. AND BREAK OUT CONCRETE. EPOXY GROUT EVEN WITH TOP OF EXISTING S.O.G. & NEW S.O.G. (a.k.a. KEY-IN).

SMOOTH DOWELS INFORMATION

SLAB THICKNESS	DOWEL SIZE	LENGTH	EMBED	SPACING
4" & 5"	5/8"	18"	9"	12"
6" & 7"	3/4"	18"	9"	12"
8" & 9"	1"	18"	9"	12"
10"	1-1/4"	18"	9"	12"

2 / A1.1 **FLOOR DETAIL - SLAB PATCH (TYPICAL)**
1 1/2" = 1'-0"

WALL LEGEND

- EXISTING WALLS TO REMAIN
- NEW WALL CONSTRUCTION, NON-INSULATED
- NEW PARTIAL HEIGHT INSULATED WALL CONSTRUCTION
- NEW FULL HEIGHT INSULATED WALL CONSTRUCTION
- NEW MASONRY WALL CONSTRUCTION
- EXISTING DOOR TO REMAIN
- NEW DOOR TO BE INSTALLED

ARCHITECTURAL SYMBOL LEGEND

- 101 — DOOR TAG, REFER TO DOOR SCHEDULE.
- 101 — DOOR TAG (IN RED, FOR A RATED DOOR), REFER TO DOOR SCHEDULE.
- W2 — WINDOW TAG, REFER TO WINDOW GLAZING INFORMATION ON SHEET A5.0
- ELEVATION TARGET
- X1 — WALLTYPE, REFER TO SHEET A0.2 FOR INFORMATION.
- DETAIL NUMBER
- SHEET NUMBER
- ENLARGED PLAN OR DETAIL
- SECTION NUMBER
- NUMBER
- ELEVATION NUMBER
- SHEET NUMBER
- REVISION TAG

ARCHITECTURAL GENERAL NOTES

A. G.C. SHALL COORDINATE WORK DESCRIBED IN ARCHITECTURAL SCOPE WITH THAT OF ALL OTHER TRADES.

B. REVIEW DOCUMENTS, FIELD VERIFY EXACT SIZE AND LOCATIONS OF ALL EXISTING WORK PRIOR TO CONSTRUCTION. IN THE EVENT OF CONFLICTS OR OMISSIONS, CONTACT THE ARCHITECT.

C. DO NOT SCALE DRAWINGS.

D. PROVIDE A PORTABLE FIRE EXTINGUISHER, WITH A RATING OF NOT LESS THAN 2-A, WITHIN 75 FOOT TRAVEL DISTANCE TO ALL PORTIONS OF THE BUILDING ON EACH FLOOR, AND ADDITIONAL EXTINGUISHERS AS REQUIRED BY FIRE DEPARTMENT FIELD INSPECTOR OR BUILDING DEPARTMENT INSPECTOR. PROVIDE SEMI-RECESSED TYPE CABINETS WHERE POSSIBLE.

E. ABRUPT CHANGES IN LEVEL ALONG ANY ACCESSIBLE ROUTE SHALL NOT EXCEED 1/2" IN HEIGHT, INCLUDING AT DOOR THRESHOLDS. LEVEL CHANGES NOT EXCEEDING 1/4" MAY BE VERTICAL. BEVEL OTHERS WITH A SLOPE NO GREATER THAN 1:2.

F. IN BUILDINGS AND FACILITIES, FLOORS OF A GIVEN STORY SHALL BE A COMMON LEVEL THROUGHOUT, OR SHALL BE CONNECTED BY PEDESTRIAN RAMPS, PASSENGER ELEVATORS OR SPECIAL ACCESS LIFTS.

G. ALL DIMENSIONS ARE FROM FINISH FACE TO FINISH FACE, OR FACE OF MASONRY.

H. ALL GYPSUM BOARD AREAS, TO RECEIVE A 'LEVEL 4' FINISH THROUGHOUT.

I. CAULK JUNCTURES BETWEEN ALL DIFFERENT MATERIALS (I.E. STOREFRONT AND GYPSUM BOARD).

J. PROVIDE BLOCKING AT ALL WALL MOUNTED TOILET ACCESSORIES, CABINETRY, EQUIPMENT ETC. TO ENSURE A STABLE INSTALLATION.

K. PROVIDE MOISTURE RESISTANT BOARD IN LIEU OF GYPSUM WALL BOARD IN ALL WET AREAS. INSTALL 5/8" CEMENT BOARD (DUROCK OR EQUAL) AT ALL WALL TILE APPLICATIONS.

L. WHERE EXISTING WALLS ARE TO RECEIVE NEW WALL TILE, REMOVE EXISTING GYPSUM BOARD AND INSTALL 5/8" CEMENT BOARD.

M. ALL LOCATIONS OF NEW DOG RUN FLOOR DRAINS ARE SHOWN ON PLAN PORTION OF DOG RUN INTERIOR ELEVATION SHEET.

N. IF NEW EXTERIOR SIGNAGE IS TO BE INSTALLED, COORDINATE POWER REQUIREMENTS (REQUIRED SEPERATE CIRCUIT) WITH HOSPITALS VENDOR.

O. ALL MILLWORK TO BE PROVIDED AND INSTALLED CONTRACTOR.

ARCHITECTURAL PLAN KEYNOTES

1. LINE OF BULKHEAD ABOVE.
2. NEW WALL MOUNTED FIRE EXTINGUISHER TO BE INSTALLED PER A.D.A. REQUIREMENTS.
3. PROVIDE 3M BLACKOUT FILM IN THIS AREA TO CONCEAL INTERIOR FRAMING. IF WALL DOES NOT MEET WINDOW MULLION.
4. ALL DOG RUNS TO HAVE CONCRETE SLAB REMOVED (DEMOLITION PLAN SHOWS PORTION OF FLOOR SLAB TO BE REMOVED) AND SHALL BE POURED BACK IN PLACE WITH SLOPE TO DRAIN. SEE TYPICAL DETAILS ON 2/A1.1, SHEET A7.4 & PLUMBING DRAWINGS.
5. ALIGN NEW WALL CONSTRUCTION WITH EXISTING.
6. PROVIDE PLASTIC LAMINATE MATERIAL ON WINDOW SILLS. SEE DETAIL ON A5.0. VERIFY DEPTH IN FIELD.
7. ADD ADDITIONAL GYPSUM BOARD OR LEAD SHIELDING PER PHYSICIST REPORT. REFER TO PROJECT MANUAL.
8. FOLDING EXAM TABLE, PROVIDED BY HOSPITAL. REFER TO BLOCKING DETAIL ON THIS SHEET.
9. PROVIDE 1/4" THK BEADBOARD WAINSCOT, PAINTED PT-7. PROVIDE 1" WIDE TRIM ON ALL OUTSIDE EDGES.
10. NOT USED.
11. AT THIS DOG / CAT CAGE LOCATION, G.C. TO PROVIDE NEW 4" HIGH PLATFORM, CONSTRUCTED WITH 2X WOOD FRAMING. REFER TO FINISH PLAN & DETAIL ON SHEET A7.4.
12. ALIGN NEW WALL CONSTRUCTION WITH EXISTING. MATCH ADJACENT WALL ASSEMBLY TYPE & THICKNESS.
13. PROVIDE 3M BLACKOUT FILM IN THIS AREA TO CONCEAL ROOM.
14. 5" X 5' 4" CONCRETE SLAB OVER 6" GRANULAR FILL. BLEND ASPHALT AT PERIMETER AS NEEDED TO ENSURE ADA COMPLIANCE.
15. LEVEL EXISTING FLOOR TO MATCH HEIGHT OF TREATEMENT 113 FLOORING. THIS ROOM ONLY.

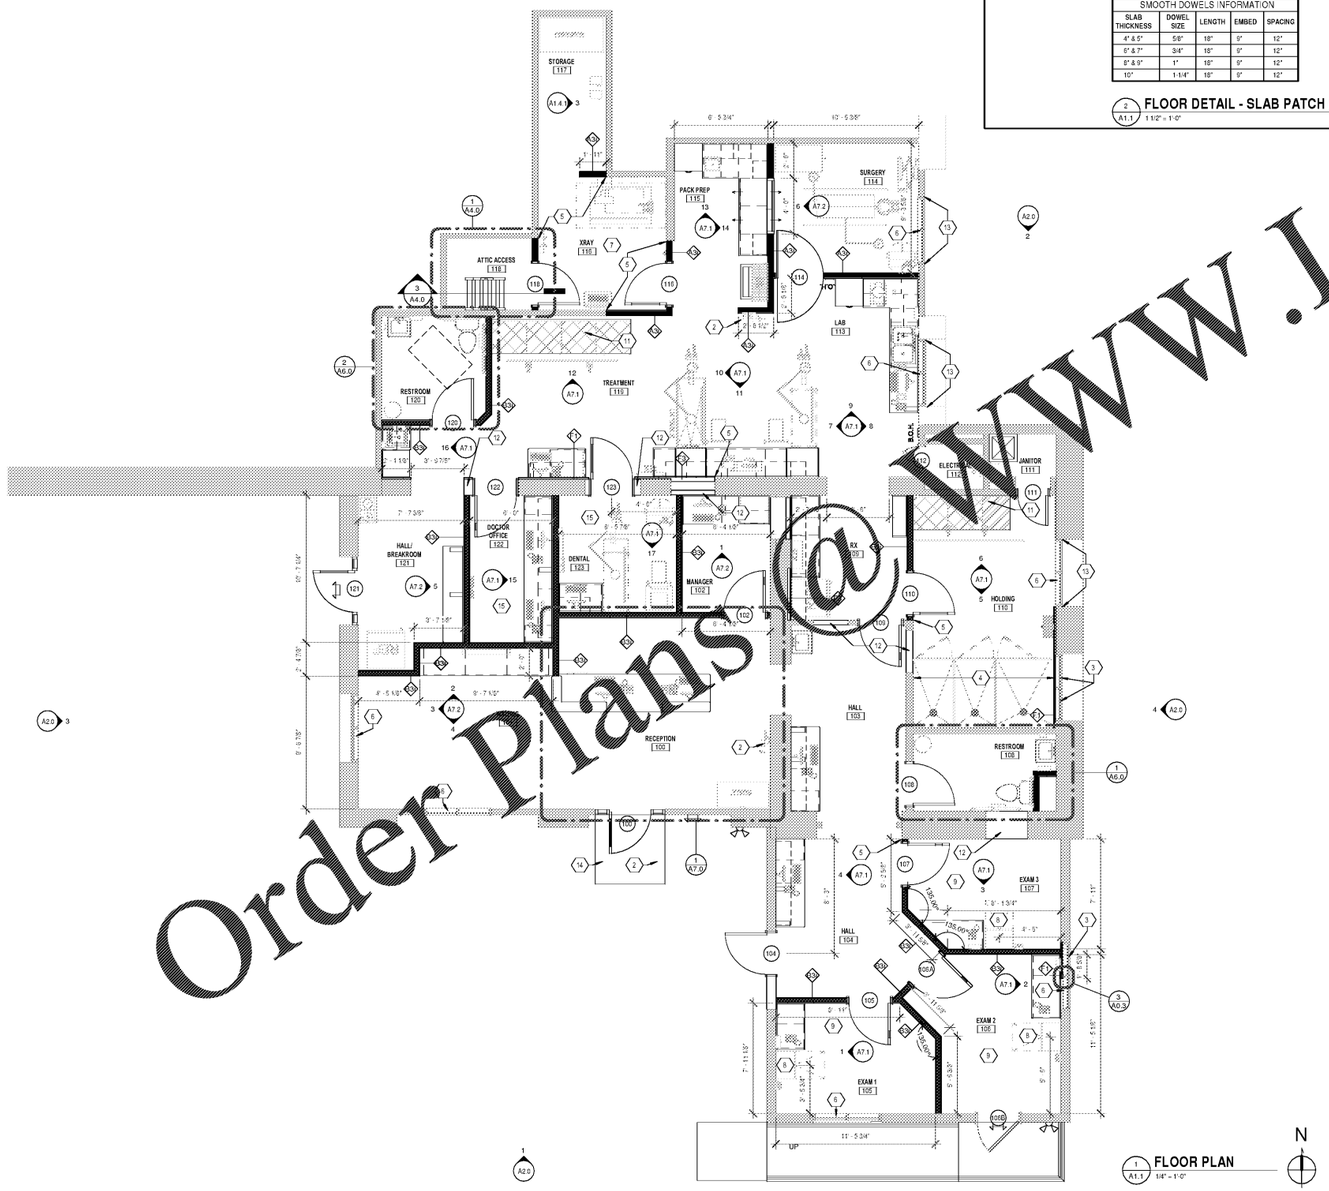

FLOOR PLAN
A1.1 1/4" = 1'-0"

Order Plans @ WWW.LDILine.com

MD ARCHITECTS
1400 Hendersonville Road
Asheville, NC 28803
828.277.0053
Existing Registry Restriction

FAMILY VET GROUP

WEST ASHEVILLE FAMILY VET HOSPITAL
347 HAYWOOD ROAD
ASHEVILLE, NC 28805
ARCHITECTURAL FLOOR PLAN

NORTH CAROLINA REGISTERED ARCHITECT SEAL 14407 RICHARD M. MILLER

NO	ISSUE/DATE
	Site Review

ACAD VERS.
PROJECT NUMBER
SHEET: A1.1
ARCHITECTURAL FLOOR PLAN
DRAWN BY: Author
CHECKED BY: DM

THESE DRAWINGS ARE OWN IN COMMON LAW COPYRIGHT AND OTHER PROPERTY RIGHTS BY MD ARCHITECTS, PA. NO CHANGES OR ALTERATIONS TO THESE DRAWINGS MAY BE MADE WITHOUT THE PRIOR WRITTEN CONSENT OF MD ARCHITECTS, PA. ALL UNAUTHORIZED USES AND CHANGES WILL BE AT THE USER'S SOLE RISK AND WITHOUT LIABILITY TO MD ARCHITECTS, PA. AND THE USER SHALL INDEMNIFY AND HOLD HARMLESS MD ARCHITECTS, PA. AGAINST ALL CLAIMS, DAMAGES, LOSSES AND EXPENSES ARISING OUT OF OR RESULTING THEREFROM. ALL RIGHTS RESERVED UNLESS OTHERWISE SPECIFICALLY PERMITTED.