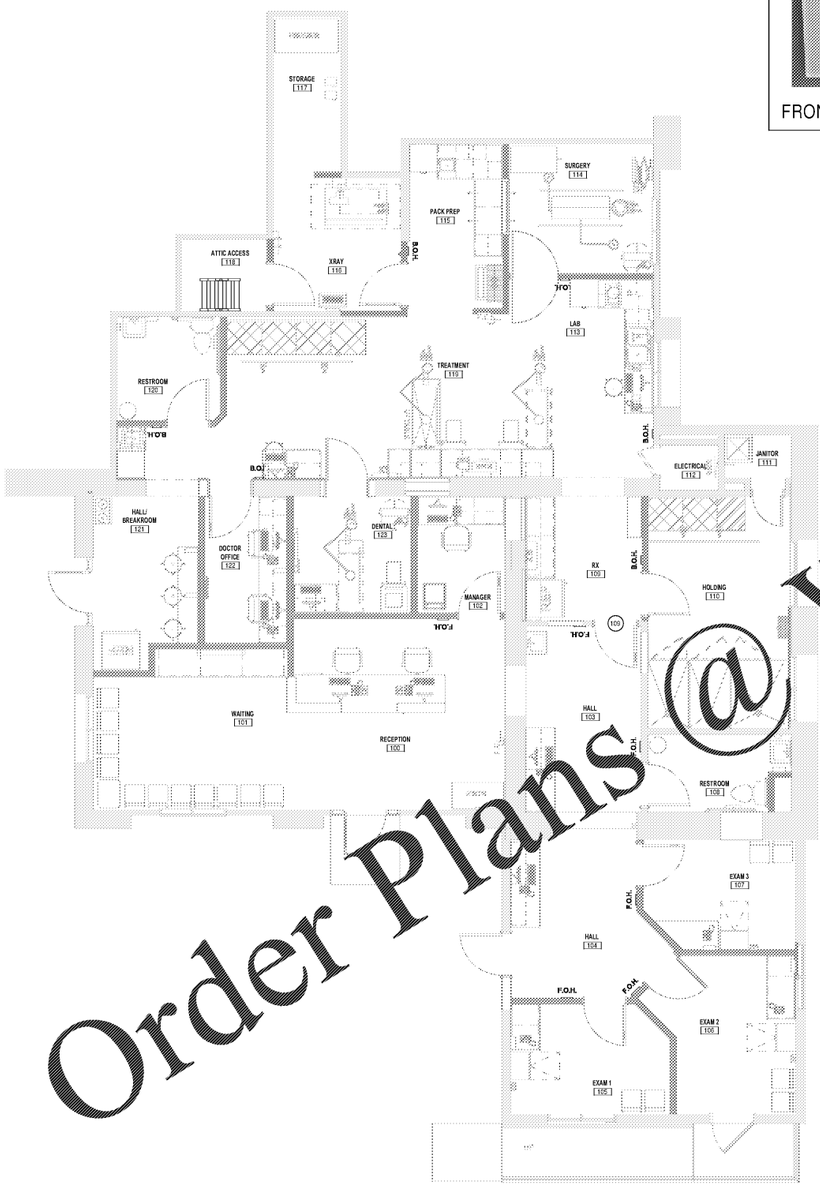

1 A8.0 FIRST FLOOR SIGNAGE PLAN
1/4" = 1'-0"

N

INTERIOR SIGNAGE EXAMPLES

FRONT OF HOUSE (F.O.H)

BACK OF HOUSE (B.O.H)

INTERIOR SIGNAGE EXAMPLES

SIGNAGE NOTES:

1. INTERIOR SIGNAGE IS TO BE PROVIDED AND INSTALLED BY GENERAL CONTRACTOR.
2. MOUNTING LOCATION AND HEIGHT - WHERE PERMANENT IDENTIFICATION IS PROVIDED FOR ROOMS AND SPACES, SIGNS SHALL BE INSTALLED ON THE WALL ADJACENT TO THE LATCH SIDE OF THE DOOR. MOUNTING HEIGHT SHALL BE 60" ABOVE THE FINISHED FLOOR TO BOTTOM OF SIGN (UNLESS OTHERWISE NOTED).
3. CHARACTERS AND SYMBOLS SHALL HAVE CONTRASTING COLORS WITH BACKGROUND (LIGHT ON DARK OR DARK ON LIGHT) AND SHALL HAVE A NON-GLARE FINISH.
4. CHARACTERS SHALL BE SELECTED FROM FONTS WHERE THE WIDTH OF THE UPPERCASE LETTER "O" IS 55% MIN. & 110% MAX. OF THE HEIGHT OF THE UPPER CASE LETTER "I". STROKE THICKNESS OF THE UPPER CASE LETTER "I" SHALL BE 10% MIN. & 20% MAX. OF THE HEIGHT OF THE CHARACTER.
5. 1/2" MIN. CLEAR MARGIN FROM LETTERS OR BRAILLE TO SIGN EDGE.
6. RAISED CHARACTERS SHALL COMPLY WITH CBC SECTION 11B-703.2
7. VISUAL CHARACTERS SHALL COMPLY WITH CBC SECTION 11B-703.5
8. PICTOGRAMS TO COMPLY WITH CBC SECTION 11B-703.6
9. SYMBOLS OF ACCESSIBILITY TO COMPLY WITH CBC SECTION 11B-703.7

'FRONT OF HOUSE' SIGNAGE SPECIFICATION:
ROOM SIGNAGE (SIZE: 4" X 6" X 1/8" THK.) IN WHITE VINYL WITH 1" BLACK RAISED LETTERING. SEE DETAIL. ALL SIGNAGE TO BE HORIZONTAL.

'FRONT OF HOUSE' DECORATIVE SIGNAGE NEEDED FOR THE FOLLOWING ROOMS:

RESTROOM (109)
EXAM 1 (105)
EXAM 2 (106)
EXAM 3 (107)
MANAGER (102)

'BACK OF HOUSE' SIGNAGE SPECIFICATION:
ROOM SIGNAGE (SIZE: 4" X 6" X 1/8" THK.) IN BLACK VINYL WITH 1" WHITE RAISED LETTERING. ALL SIGNAGE TO BE HORIZONTAL.

'BACK OF HOUSE' VINYL SIGNAGE NEEDED FOR THE FOLLOWING ROOMS:

RESTROOM (120)
DOCTOR OFFICE (122)
X-RAY (113)
X-RAY CAUTION SIGN (SEE DETAIL)
SURGERY (114)
DENTAL (123)
HOLDING (110)
JANITOR (111)
ELECTRICAL (112)

EMPLOYEES ONLY DOOR SIGNAGE:
DOOR 109

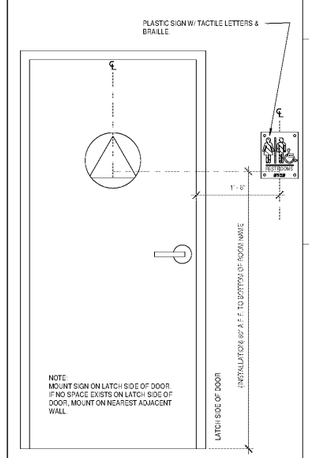

NOTE:
MOUNT SIGN ON LATCH SIDE OF DOOR.
IF NO SPACE EXISTS ON LATCH SIDE OF DOOR, MOUNT ON NEAREST ADJACENT WALL.

TYPICAL RESTROOM SIGNAGE LOCATIONS

FRONT OF HOUSE SIGNAGE

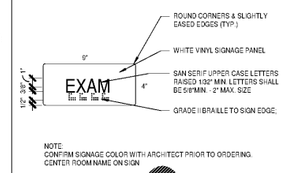

NOTE:
CONFIRM SIGNAGE COLOR WITH ARCHITECT PRIOR TO ORDERING.
CENTER ROOM NAME ON SIGN

BACK OF HOUSE SIGNAGE

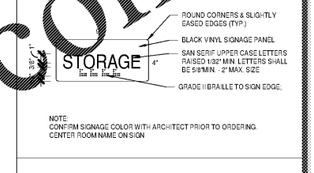

NOTE:
CONFIRM SIGNAGE COLOR WITH ARCHITECT PRIOR TO ORDERING.
CENTER ROOM NAME ON SIGN

'BACK OF HOUSE' RESTROOM DOOR SIGNAGE

SPECIFICATION: ROOM SIGNAGE (SIZE: 6" X 9" X 1/8" THK.) IN BLUE VINYL WITH 1" WHITE LETTERING.

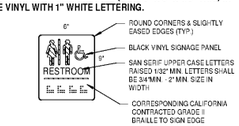

'BACK OF HOUSE' TACTILE EXIT ROUTE SIGNAGE

SPECIFICATION: ROOM SIGNAGE (SIZE: 6" X 6" X 1/8" THK.) IN BLUE VINYL WITH 1" WHITE LETTERING.

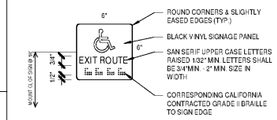

'BACK OF HOUSE' TACTILE EXIT SIGNAGE

ROOM SIGNAGE (SIZE: 6" X 6" X 1/8" THK.) IN BLUE VINYL WITH 1" WHITE LETTERING.

LOCATIONS: EACH EXIT DOOR, REFER TO CODE SHEET

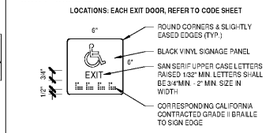

EMPLOYEES ONLY DOOR SIGNAGE

SPECIFICATION:SIGNAGE (SIZE: 3" X 9") IN BLACK ACRYLIC.
(3) LOCATIONS ONLY

DOOR SIGNAGE (?) LOCATIONS

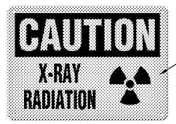

INDOOR VINYL SIGNAGE WITH ADHESIVE BACKING TO BE INSTALLED ON THE OUTSIDE OF X-RAY DOOR. SIZE OF SIGNAGE: 14"w. X 10"h.

EXAMPLE - XRAY CAUTION SIGNAGE
6" = 1'-0"

MD ARCHITECTS
2400 Hendersonville Rd., Suite B
Arden, NC 28704
828.684.1991
www.mdarchitects.com
Creating Inspiring Experiences

FAMILY VET GROUP

WEST ASHEVILLE FAMILY VET HOSPITAL
1447 HAYWOOD ROAD
ASHEVILLE, NC 28805
INTERIOR SIGNAGE PLAN

NORMAN CARLO CAMPANA
SEAL 14407
ARCHITECT
NORTH CAROLINA

CERTIFICATION

NO.	DESCRIPTION	DATE	Item Number

PROJECT DATE: 10/28/2021
PROJECT NUMBER: 1447HAWY
SHEET: INTERIOR SIGNAGE PLAN
A8.0

CALCULATED BY: KCB
DRAWN BY: Author

THESE DRAWINGS ARE CLIENT'S CONFIDENTIAL PROPERTY AND ARE ON LOAN PURSUANT TO THE ARCHITECT'S CONTRACT. NO DISCLOSURE OR REPRODUCTION MAY BE MADE WITHOUT THE WRITTEN CONSENT OF MD ARCHITECTS. ALL RIGHTS COPYRIGHT AND OTHERWISE RESERVED SPECIFICALLY PRESERVED.

Order Plans @ WWW.LDII.ine.com