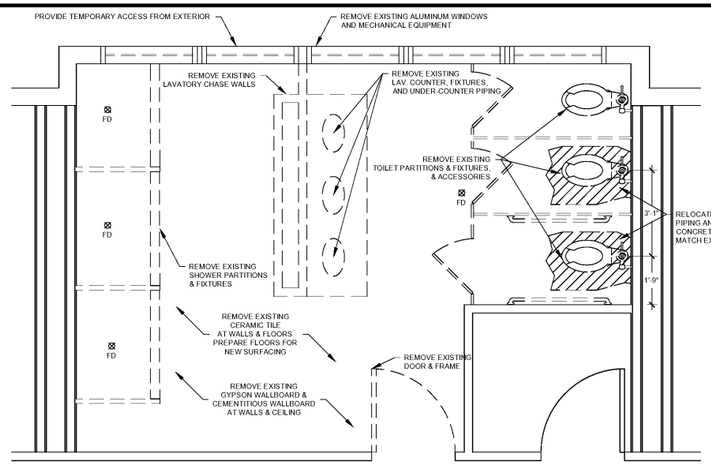

1 EXISTING BATHROOM 143 FLOOR PLAN - BUILDING A
SCALE: 1/2" = 1'-0"

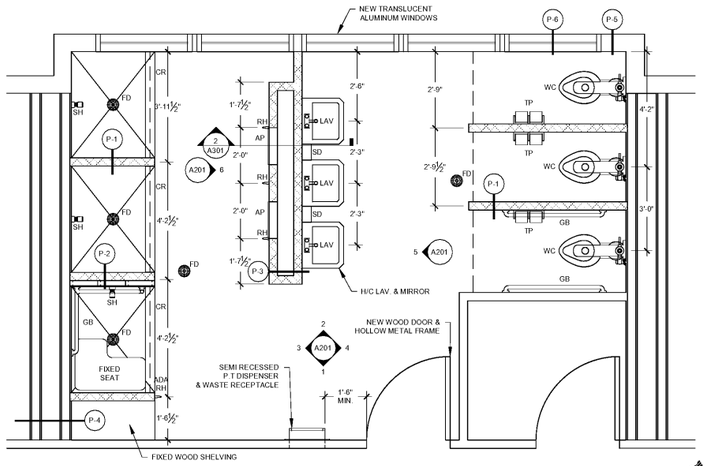

2 NEW BATHROOM 143 FLOOR PLAN - BUILDING A
SCALE: 1/2" = 1'-0"

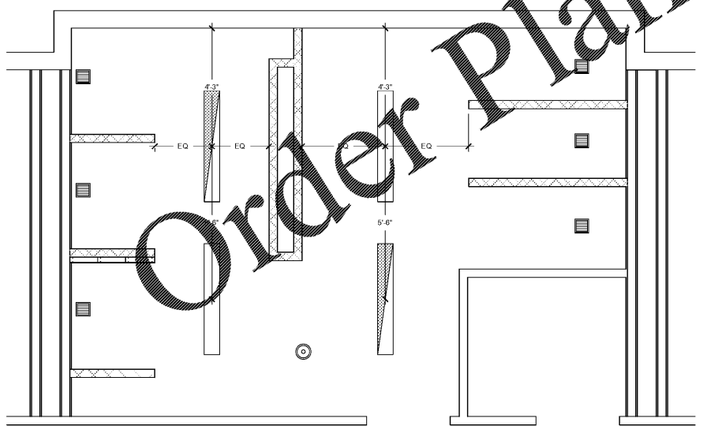

3 NEW BATHROOM 143 CEILING PLAN - BUILDING A
SCALE: 1/2" = 1'-0"

DEMOLITION LEGEND

- DASHED LINES INDICATE PARTITIONS, FIXTURES, & ACCESSORIES TO BE REMOVED.
- HATCH INDICATES AREA OF CONCRETE SLAB & SANITARY PIPING TO BE REMOVED & PREPARED TO RECEIVE NEW FIXTURES & FINISHES.

ACCESSORY LEGEND

TP	TOILET PAPER
GB	GRAB BAR
SD	SOAP DISPENSER
RH	ROBE HOOK
FD	FLOOR DRAIN
SH	SHOWER HEAD
AP	ACCESS PANEL
CR	CURTAIN & ROD
LAV	LAVATORY
WC	WATER CLOSET

FIXTURE LEGEND

- CEILING MOUNTED LIGHT FIXTURE
- EMERGENCY LIGHT FIXTURE
- EXHAUST AIR GRILL
- PA ANNOUNCER

DEMOLITION NOTES

1. REFER TO SPECIFICATION SECTION 01 11 00 SUMMARY OF WORK AND SECTION 02 41 13 SELECTIVE DEMOLITION.
2. PROVIDE (TEMPORARY DIRECT ACCESS TO EACH BUILDING A BATHROOM FROM THE EXTERIOR. RETAIN SIDING FOR REINSTALLATION.
3. SECURE THE WORK AREA BY PROVIDING TEMPORARY FENCING AND INTERIOR SECURITY BARRIERS, AS REQUIRED BY THE OWNER.
4. DISCONNECT FIXTURES AND EQUIPMENT FROM ACTIVE FACILITY SYSTEMS IN A MANNER THAT DOES NOT DISRUPT CONTINUING OPERATIONS IN OTHER AREAS. COORDINATE TEMPORARY DISRUPTIONS WITH THE OWNER.
5. REMOVE EXISTING INTERIOR EQUIPMENT, FIXTURES, FINISHES, AND SUBSTRATES IDENTIFIED FOR REMOVAL AND PROTECT EXISTING STRUCTURES OR OTHER ELEMENTS THAT ARE NOT TO BE REMOVED.
6. CLEAN WORK AREAS, ADJACENT AREAS AND GROUNDS DAILY, & PROVIDE FOR WASTE REMOVAL, AS REQUIRED BY OWNER.
8. ITEMS IDENTIFIED FOR REMOVAL INCLUDE, BUT ARE NOT LIMITED TO, THE FOLLOWING:
   - EXTERIOR WALL AT TEMPORARY ACCESS AREA
   - EXTERIOR WINDOWS AND TRIM
   - INTERIOR PARTITIONS, FIXTURES, AND EQUIPMENT
   - INTERIOR WALL AND FLOOR TILES
   - INTERIOR HOLLOW METAL DOORS AND FRAMES
   - SELECTIVE INTERIOR WALL AND CEILING SURFACES AND FRAMING
   - SELECTIVE CONCRETE REMOVAL AT SLABS AND SHOWER AREAS
   - SELECTIVE PLUMBING SUPPLY AND WASTE PIPING
   - SELECTIVE ROOF MATERIAL ASSOCIATED WITH EXHAUST FAN INSTALLATION
9. PREPARE SUBSTRATES AND INSTALL WOOD BLOCKING WITHIN FRAMING TO RECEIVE NEW FINISHES AND EQUIPMENT.

RENOVATION NOTES

1. REFER TO SPECIFICATION SECTION 01 11 00 SUMMARY OF WORK.
2. RECONNECT FIXTURES AND EQUIPMENT TO ACTIVE FACILITY SYSTEMS IN A MANNER THAT DOES NOT DISRUPT CONTINUING OPERATIONS IN OTHER AREAS. COORDINATE TEMPORARY DISRUPTIONS WITH THE OWNER.
3. CLEAN WORK AREAS, ADJACENT AREAS AND GROUNDS DAILY, & PROVIDE FOR WASTE REMOVAL, AS REQUIRED BY OWNER.
4. ITEMS IDENTIFIED FOR INSTALLATION INCLUDE, BUT ARE NOT LIMITED TO, THE FOLLOWING:
   - PLUMBING SUPPLY AND WASTE PIPING
   - MECHANICAL EXHAUST EQUIPMENT AND REGISTERS
   - ELECTRICAL WIRING AND ACCESSORIES
   - REPLACEMENT EQUIPMENT AT REMOVED LOCATIONS
   - FRAMED WALL AND CEILING BLOCKING, FASTENERS, SURFACES AND FINISHES
   - CMU PARTITIONS
   - INTERIOR DOORS
   - ARCHITECTURA, MECHANICAL, ELECTRICAL, AND PLUMBING FIXTURES, EQUIPMENT, AND ACCESSORIES
   - EXTERIOR INFILL WALL AT REMOVED AREAS TO MATCH EXISTING
   - EXTERIOR WINDOWS
   - EXTERIOR SIDING AND TRIM TO MATCH EXISTING
   - ROOF REPAIR AT EXHAUST FAN LOCATIONS

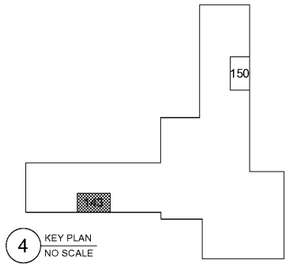

4 KEY PLAN
NO SCALE

Order Plans @ WWW.LDILine.com

RAYMOND
1224 Royal Dr. Phone: (770) 483-9592
Suite 100 Fax: (770) 483-8082
Conyers, GA 30094 http://www.raymondllc.com

METRO TRANSITION CENTER BATHROOM RENOVATIONS

BUILDING A & C

GA DEPARTMENT OF CORRECTIONS
300 PATROL DRIVE
PO BOX 1529
FORSYTH, GA 31029

CERTIFICATIONS

CONSULTANT

DATE	NO.	DESCRIPTION

REVISIONS

DATE	NO.	DESCRIPTION
10/22/20	1	FOR CONSTRUCTION

RELEASES

COPYRIGHT ©2019
RAYMOND ENGINEERING-GA, INC

ALL RIGHTS RESERVED. THIS DRAWING AND ITS REPRODUCTIONS ARE THE PROPERTY OF RAYMOND ENGINEERING-GEORGIA, INC & MAY NOT BE REPRODUCED, PUBLISHED, OR USED IN ANY WAY WITHOUT THE PERMISSION OF RAYMOND ENGINEERING-GEORGIA, INC.RETURN PRINTS TO RAYMOND ENGINEERING-GEORGIA, INC. UPON COMPLETION OF USE FOR WHICH THEY WERE ISSUED.

PROJECT NO.:	1080.022
DESIGN BY:	AL
DRAWN BY:	AL
CHECKED BY:	TAB

BATHROOM 143 PLANS - BUILDING A

A101

LAST SAVED 10/23/2020 3:15 PM
PAPER SIZE ARCH FULL BLEED E1 (30.00 X 42.00 INCHES)