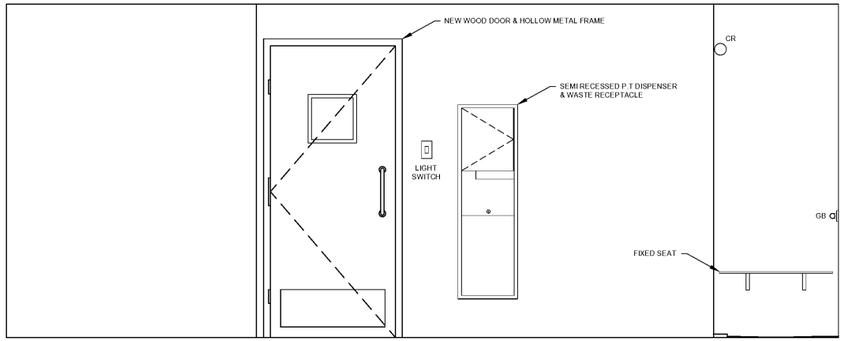

1 BATHROOM 150 ELEVATIONS - BUILDING A
SCALE: 3/4" = 1'-0"

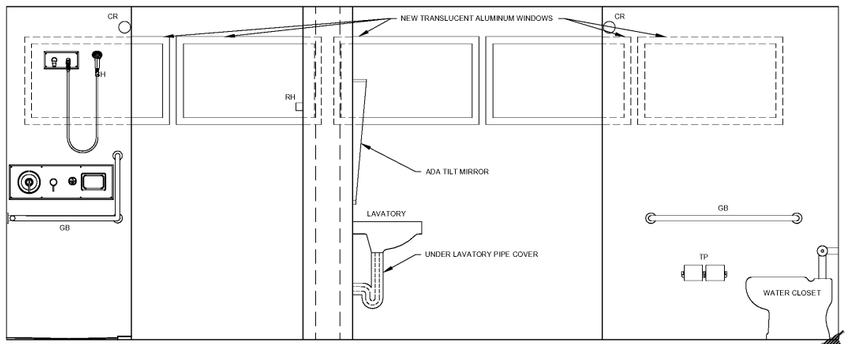

2 BATHROOM 150 ELEVATIONS - BUILDING A
SCALE: 3/4" = 1'-0"

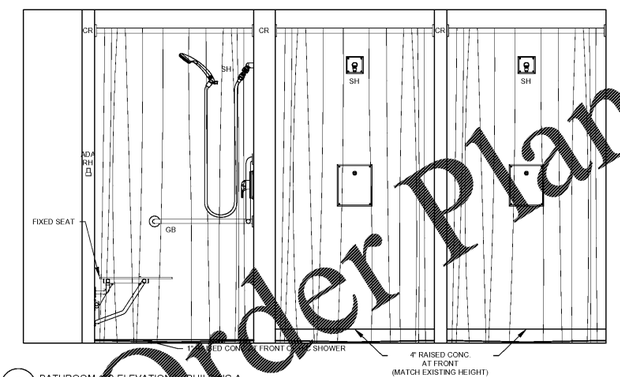

3 BATHROOM 150 ELEVATIONS - BUILDING A
SCALE: 3/4" = 1'-0"

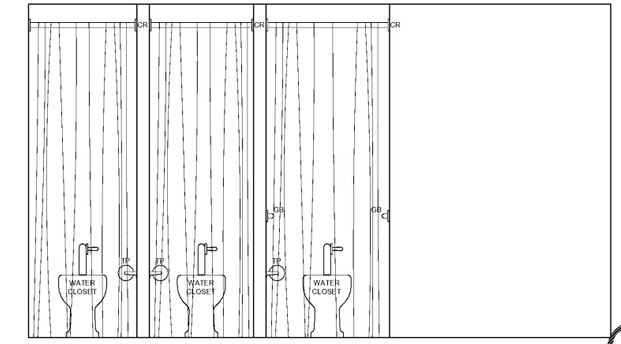

4 BATHROOM 150 ELEVATIONS - BUILDING A
SCALE: 3/4" = 1'-0"

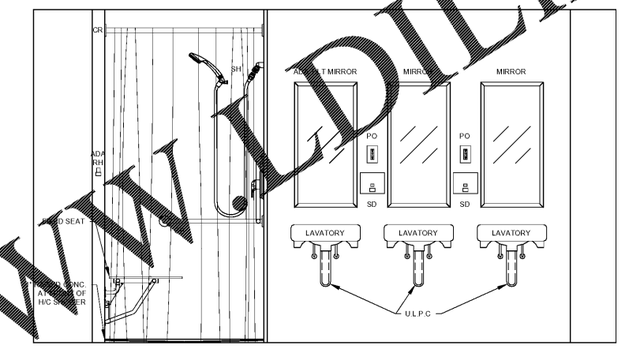

5 BATHROOM 150 ELEVATIONS - BUILDING A
SCALE: 3/4" = 1'-0"

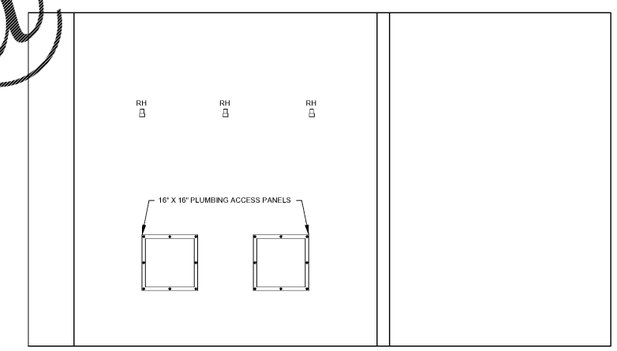

6 BATHROOM 150 ELEVATIONS - BUILDING A
SCALE: 3/4" = 1'-0"

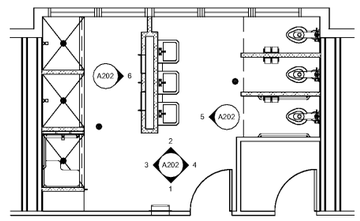

7 BATHROOM 150 KEY PLAN - BUILDING A
NO SCALE

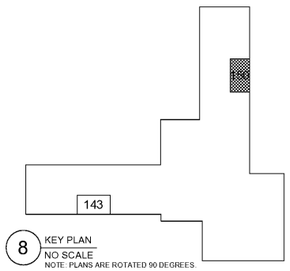

8 KEY PLAN
NO SCALE
NOTE: PLANS ARE ROTATED 90 DEGREES.

ACCESSORY LEGEND	
TP	TOILET PAPER
GB	GRAB BAR
SD	SOAP DISPENSER
RH	ROBE HOOK
FD	FLOOR DRAIN
SH	SHOWER HEAD
PO	GFCI OUTLET
CR	CURTAIN ROD

Order Plans @ WWW.LDILine.com

RAYMOND
1224 Royal Dr. Suite 100 Conyers, GA 30094
Phone: (770) 483-9592 Fax: (770) 483-8082 http://www.raymondllc.com

METRO TRANSITION CENTER BATHROOM RENOVATIONS

BUILDING A & C

GA DEPARTMENT OF CORRECTIONS
300 PATROL DRIVE
PO BOX 1529
FORSYTH, GA 31029

CERTIFICATIONS

CONSULTANT

DATE	NO.	DESCRIPTION

REVISIONS

DATE	NO.	DESCRIPTION
10/22/20	1	FOR CONSTRUCTION

RELEASES

COPYRIGHT ©2019
RAYMOND ENGINEERING-GA, INC
ALL RIGHTS RESERVED. THIS DRAWING AND ITS REPRODUCTIONS ARE THE PROPERTY OF RAYMOND ENGINEERING-GEORGIA, INC & MAY NOT BE REPRODUCED, PUBLISHED, OR USED IN ANY WAY WITHOUT THE PERMISSION OF RAYMOND ENGINEERING-GEORGIA, INC RETURN PRINTS TO RAYMOND ENGINEERING-GEORGIA, INC UPON COMPLETION OF USE FOR WHICH THEY WERE ISSUED.

PROJECT NO.:	1080.022
DESIGN BY:	AL
DRAWN BY:	AL
CHECKED BY:	TAB

BATHROOM 150 ELEVATIONS - BUILDING A

A202

LAST SAVED 10/23/2020 3:15 PM
PAPER SIZE ARCH FULL BLEED E1 (30.00 X 42.00 INCHES)