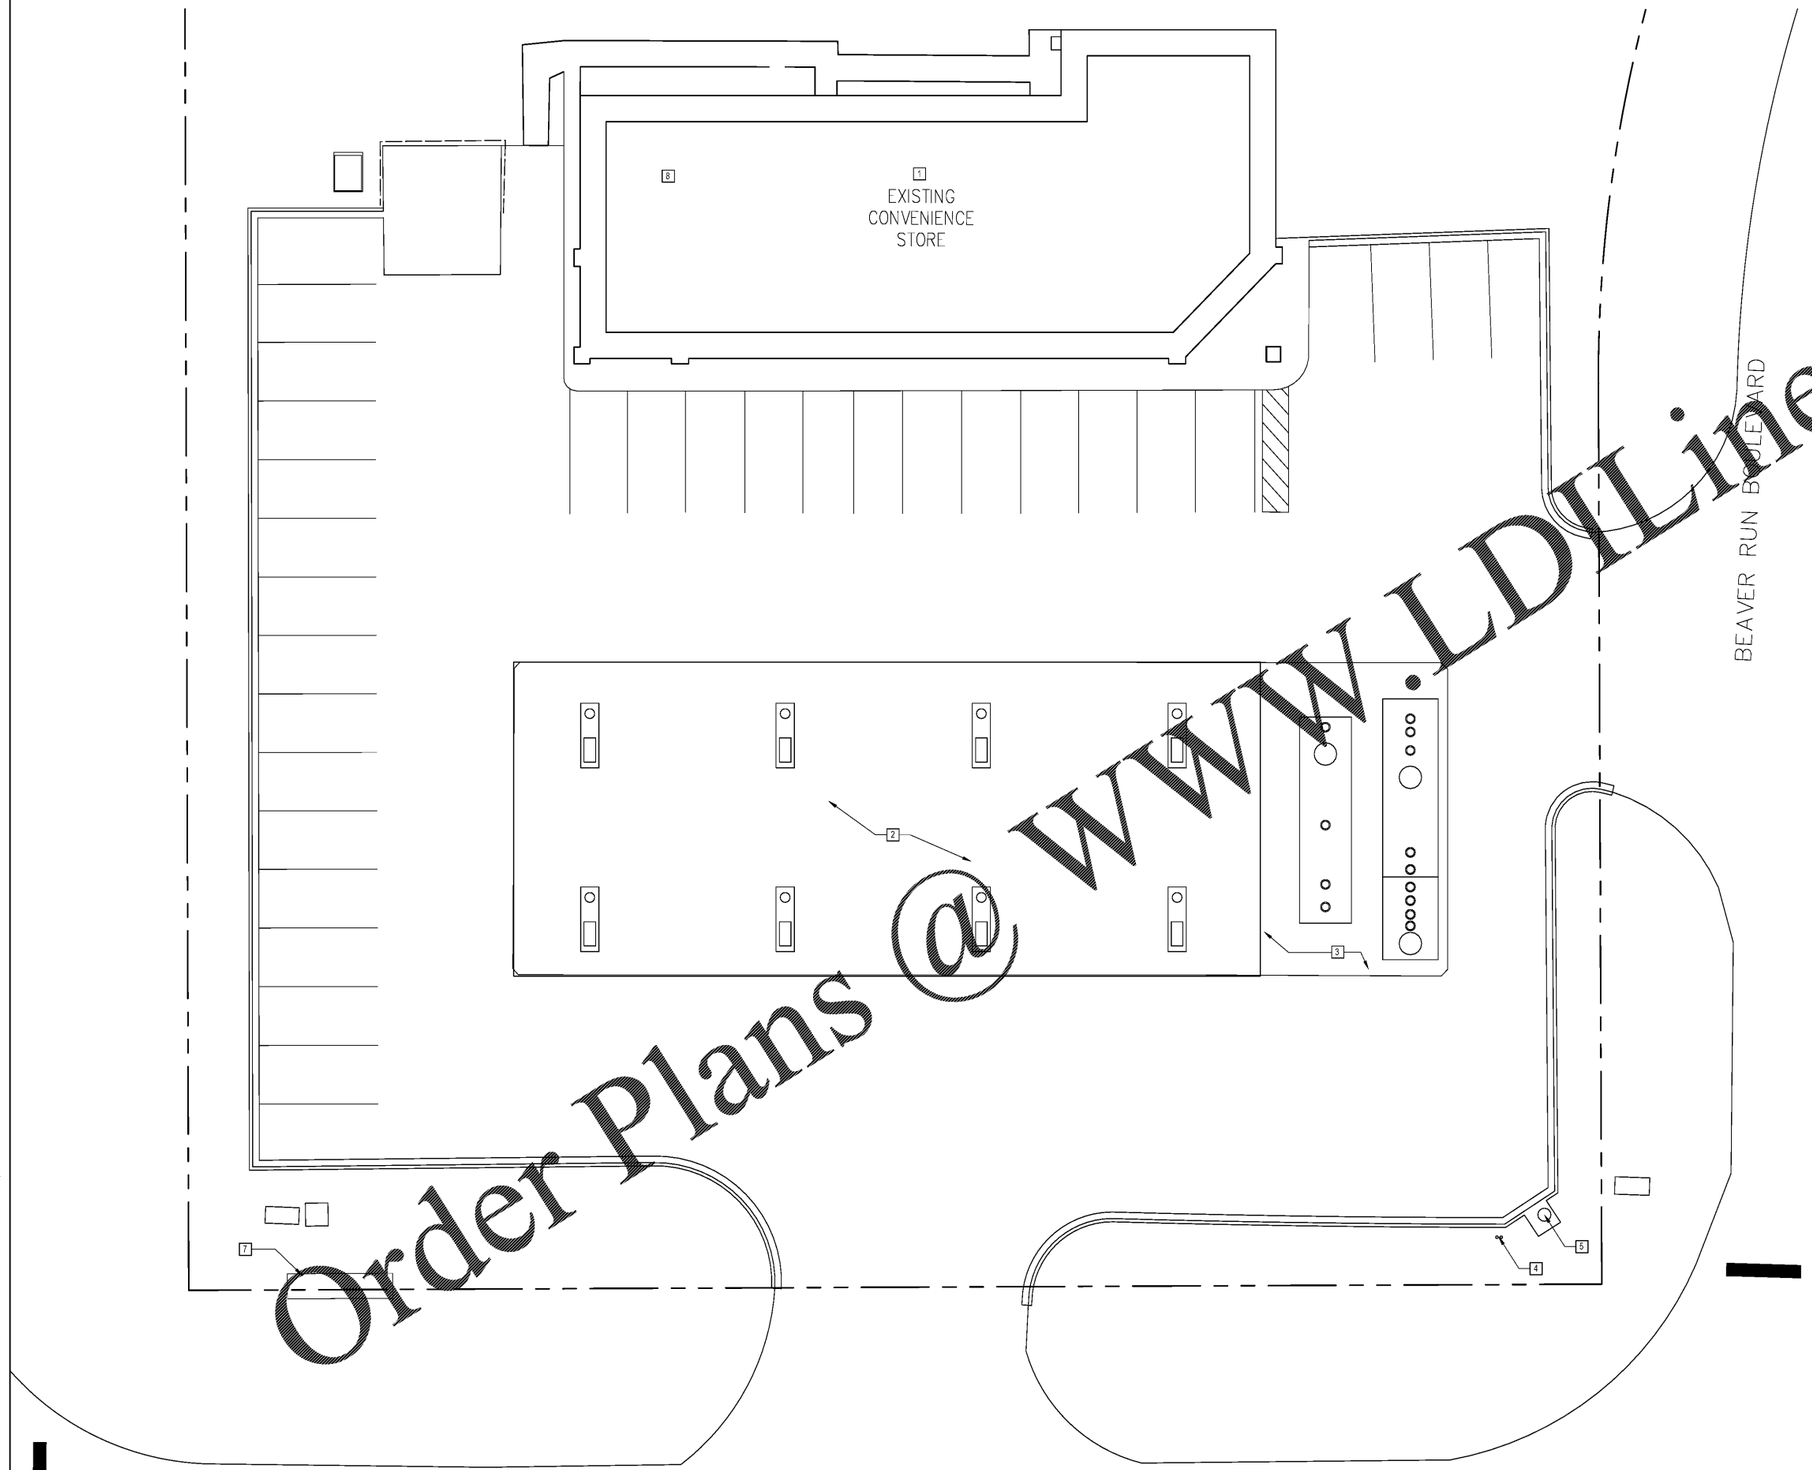

N

1 ARCHITECTURAL SITE PLAN
3/32" = 1'-0"

GENERAL NOTES

FUEL CONTRACTOR

1. FUEL GC TO WORK WITH STORE GC ON SCHEDULING. ANY CONFLICTS SHALL BE BROUGHT TO THE ATTENTION OF THE SEI PROJECT MANAGER.
2. FUEL GC RESPONSIBLE FOR ALL CONCRETE OVER TANKS AND PRODUCT PIPING (I.E. TANK SLAB AND DRIVE MATS). CONCRETE CHAIRS ARE BY SEI.
3. FUEL GC RESPONSIBLE FOR CANOPY FOOTINGS.
4. FUEL GC TO INSTALL CANOPY DRAINS (WHERE APPLICABLE) TO POINT OF CONNECTION WITHIN (10) FEET OF DRIVE MATS.
5. FUEL EC TO INSTALL ALL FUEL RELATED ELECTRONICS (I.E. DATA BOXES, EDH UNIT, TURBINE RELAYS, ISOLATION RELAYS, ETC).
6. FUEL EC RESPONSIBLE FOR ALL ELECTRICAL CONDUITS, SEAL-OFFS, ELECTRICAL J-BOXES PER STATE, LOCAL, MANUFACTURERS AND SEI CODES AND SPECIFICATIONS.
7. FUEL EC TO PULL WIRE FOR CANOPY LIGHTING, INTERCOM, DISPENSERS, TURBINES AND MONITORING SYSTEM DEVICES.
8. FUEL EC TO MAKE ALL FINAL CONNECTIONS TO FUELING EQUIPMENT AND ELECTRONICS.
9. FUEL GC TO PULL TRADE PERMITS FOR FUELING WORK (AS REQUIRED).
10. FUEL GC TO "CALL FOR" AND "BE PRESENT FOR" ALL LOCAL REGULATOR INSPECTIONS AND RESPONSIBLE FOR SCHEDULING ON-SITE INSPECTIONS WITH APPROPRIATE SEI REPRESENTATIVE RELATED TO FUELING.
11. FUEL GC TO COORDINATE WITH TANKNOLOGY AND THE SEI CONSTRUCTION MANAGER FOR TESTING OF FUELING SYSTEM.
12. FUEL GC TO HAVE PERSONNEL ON SITE FOR TESTING.
13. FUEL GC RESPONSIBLE FOR CLOSE OUT PACKAGE PER 7-11 MATRIX.

KEY NOTES

1. EXISTING CONVENIENCE STORE
2. EXISTING FUELING CANOPY AND DISPENSERS
3. EXISTING UNDERGROUND FUEL STORAGE TANKS AND SLAB
4. EXISTING FUEL STORAGE TANK VENTS
5. EXISTING AIR-VAC MACHINE
6. NOT USED
7. EXISTING MONUMENT SIGN
8. EXISTING VEEDER ROOT SITE MONITOR CONSOLE (FIELD VERIFY LOCATION).

Rev. #	Date	Description

Proto 11-05-18

7-ELEVEN, INC.
3200 HACKBERRY ROAD, IRVING TEXAS 75063

7-ELEVEN #41635
1401 COVENTRY ROAD
MYRTLE BEACH, SC 29575

FUELING ARCHITECTURAL SITE PLAN

CORE STATES GROUP
170 Industrial Drive
Suite B
Lexington, SC 29072
(P) 803.520.1900
(F) 803.520.1901
www.corestatesgroup.com

Job#:	SEI-29986
Scale:	AS NOTED
Date:	08/05/20
Drawn By:	LAA
Checked By:	KMS

Documents prepared by Core States Group are prepared and copyrighted only for the specific project and specific use for which they are intended. Any extension of use to other projects or to any other party, without the expressed, written consent of Core States Group, is done at the user's own risk. If used in a way other than that specifically intended, user agrees to hold Core States Group harmless from all claims and losses.

PRELIMINARY DRAWINGS
DESIGN DEVELOPMENT
NOT FOR CONSTRUCTION

SHEET:
G0.1

FUELING - USA

Order Plans @ WWW.LDILine.com

PRINTED BY: LATANO
DRAWING NAME: 41635 - G0.1 FUELING ARCHITECTURAL SITE PLANNING
PRINT DATE: Oct 26, 2020 - 5:39pm