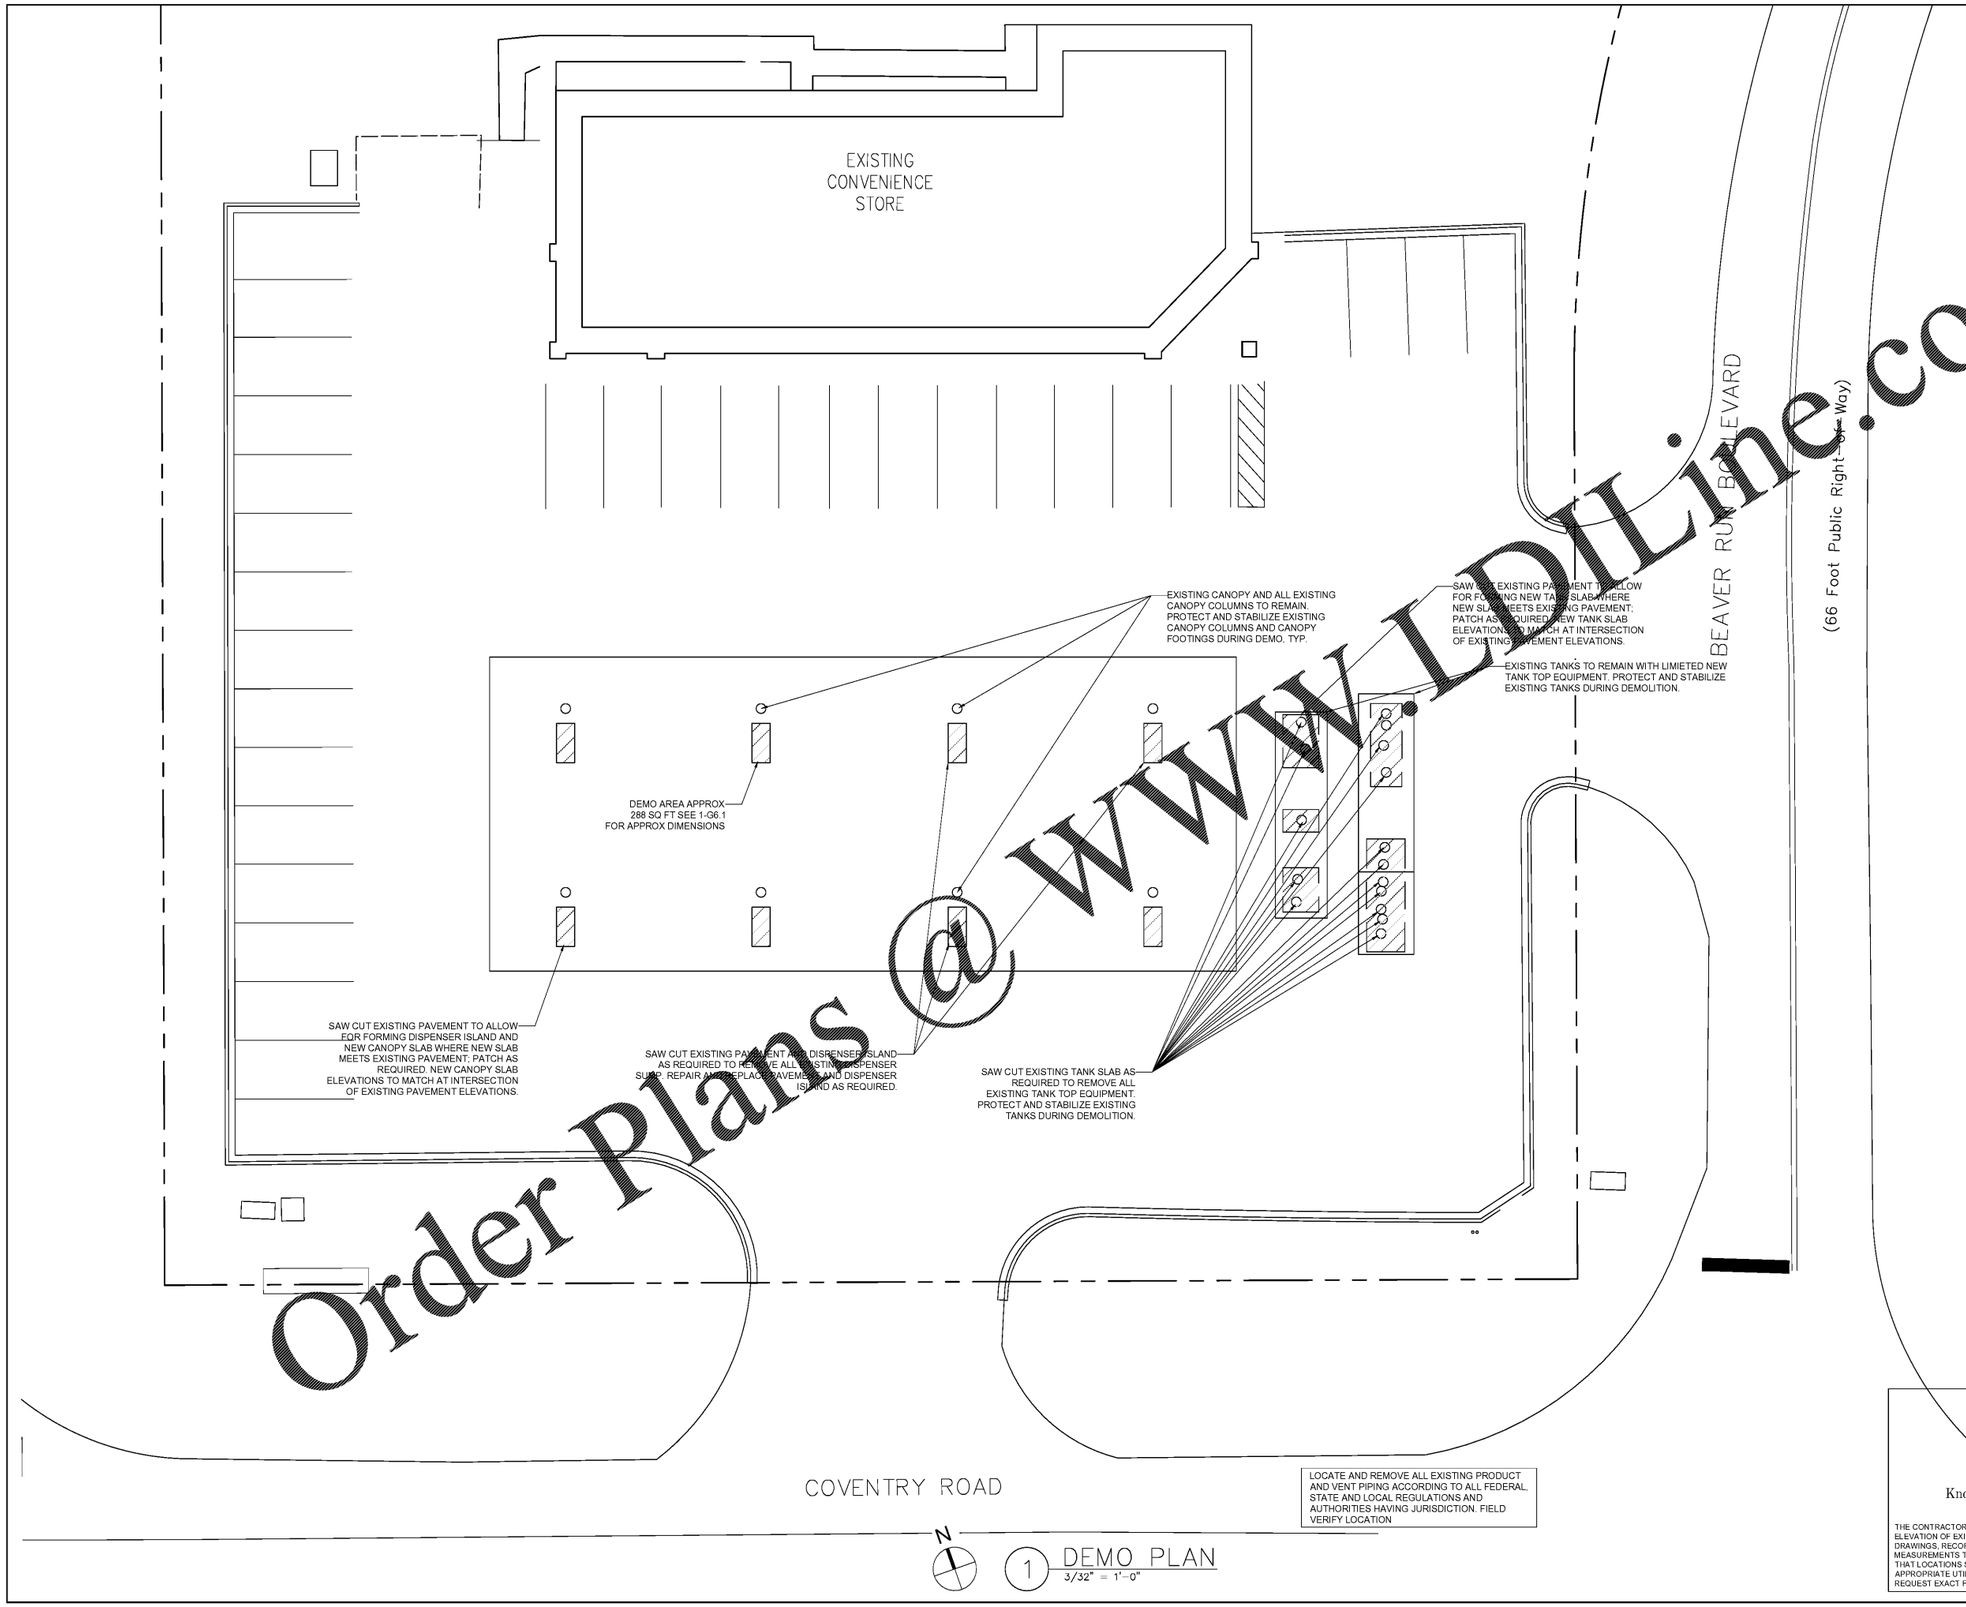

LOCATE AND REMOVE ALL EXISTING PRODUCT AND VENT PIPING ACCORDING TO ALL FEDERAL, STATE AND LOCAL REGULATIONS AND AUTHORITIES HAVING JURISDICTION. FIELD VERIFY LOCATION

1 DEMO PLAN
3/32" = 1'-0"

GENERAL NOTES

1. CONTRACTOR TO CUT AND REMOVE CONCRETE AS NECESSARY TO REMOVE ALL EXISTING PIPING. LOCATION OF REMOVAL AT DISPENSER ISLANDS IS APPROXIMATE AND IS BASED ON AVAILABLE INFORMATION.

811 Know what's below. Call before you dig.

THE CONTRACTOR IS SPECIFICALLY CAUTIONED THAT THE LOCATION AND/OR ELEVATION OF EXISTING UTILITIES AS SHOWN ON THESE PLANS IS BASED ON DESIGN DRAWINGS, RECORDS OF THE VARIOUS UTILITY COMPANIES, AND WHERE POSSIBLE, MEASUREMENTS TAKEN IN THE FIELD. CORESTATES, INC. DOES NOT GUARANTEE THAT LOCATIONS SHOWN ARE EXACT. THE CONTRACTOR MUST CONTACT THE APPROPRIATE UTILITY COMPANIES AT LEAST 72 HOURS BEFORE ANY EXCAVATION TO REQUEST EXACT FIELD LOCATIONS OF UTILITIES.

Rev. #	Date	Description

Proto 11-05-18

7-ELEVEN, INC.
3200 HACKBERRY ROAD, IRVING TEXAS 75063

7-ELEVEN #41635
1401 COVENTRY ROAD
MYRTLE BEACH, SC 29575

FUELING DEMOLITION PLAN

CORE STATES GROUP
1700 Industrial Drive
Suite 8
Rogers, AR 72754
479.784.4400
core-states.com

Job#:	SEI-29986
Scale:	AS NOTED
Date:	08/05/20
Drawn By:	LAA
Checked By:	KMS

Documents prepared by Core States Group are to be used only for the specific project and specific use for which they are intended. Any extension of use to other projects, by owner or any other party, without the expressed, written consent of Core States Group is done at the user's own risk. If used in a way other than that specifically intended, user will hold Core States Group harmless from all claims and losses.

PRELIMINARY DRAWINGS
DESIGN DEVELOPMENT
NOT FOR CONSTRUCTION

SHEET:
G0.3

FUELING - USA

Order Plans @ WWW.LDILine.com

PRINTED BY: LATLANO
DRAWING NAME: 41635 - G0.3 DEMO PLAN.DWG PRINT DATE: Oct 26, 2020 - 5:39pm