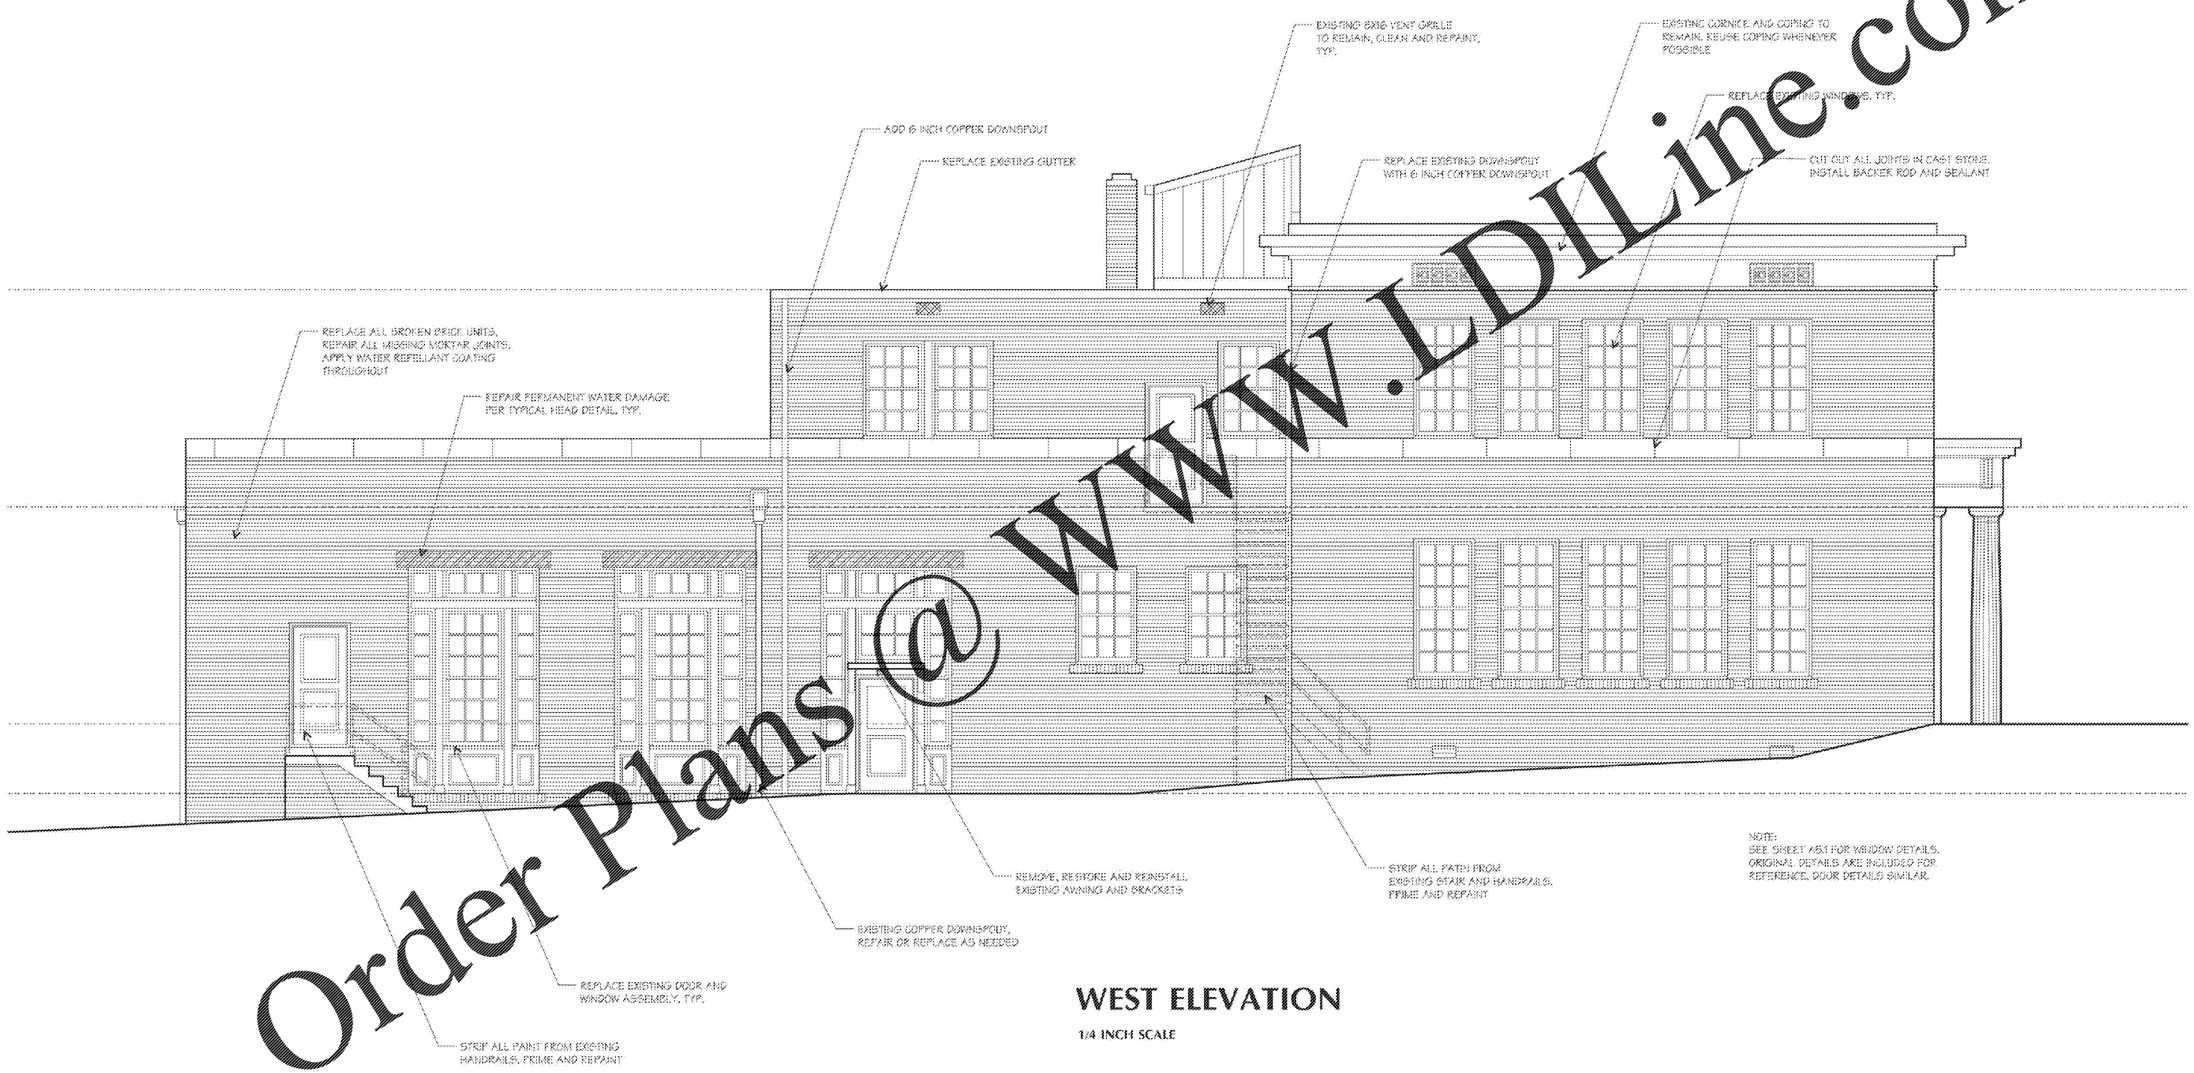

NOTE:
SEE SHEET A5.1 FOR WINDOW DETAILS. ORIGINAL DETAILS ARE INCLUDED FOR REFERENCE. DOOR DETAILS SIMILAR.

WEST ELEVATION

1/4 INCH SCALE

Order Plans @ WWW.LDLine.com

1916

09.16.20

UWG 10-19097
MARTHA MUNRO
ENVELOPE RENOVATION

FLYNN • FINDERUP ARCHITECTS
3598 CUMBERLAND BOULEVARD, SUITE 380, ATLANTA, GA 30339, PHONE: 770-859-0024, WWW.FFARCHITECTS.COM

STATE OF GEORGIA
GEORGE M. FLYNN
9-16-20
CERTIFICATE NO.
REGISTERED ARCHITECT

A3.4

ISSUED FOR CONSTRUCTION