UNIWEB SCHEDULE

	EXISTING/NEW	ALL NEW		EXISTING QTY	ADD NEW QTY
UNIWEB STORAGE SHELVING	YES	–	SINK COUNTER ACCESSORIES		
UNIWEB BACK SPLASH/ACCESSORIES	EXISTING QTY	ADD NEW QTY	32" OVERHEAD SHELVING	–	–
BACK SPLASH PANEL SIZE			48" OVERHEAD SHELVING	–	–
48" x 48" HIGH UNIWEB BACK SPLASH	–	–	32" COMPOUNDING CABINETS	–	–
32" x 48" HIGH UNIWEB BACK SPLASH	–	–	HD SHELVES	–	–
48" x 12" HIGH UNIWEB BACK SPLASH	–	–	GRADUATED BOTTLE HOLDER	–	–
36" x 12" HIGH UNIWEB BACK SPLASH	–	–	SMOCK HANGING KIT	–	–
32" x 12" HIGH UNIWEB BACK SPLASH	–	–			
24" x 12" HIGH UNIWEB BACK SPLASH	–	–	WORKBENCH ACCESSORIES		
"L" LEGS (EXISTING BAY TO WALL)	–	–	WORKSTATION ACCESSORY PACKAGE	–	–
"T" LEGS (EXISTING WALL TO BAY) **	–	–	(MONITOR/PHONE SHELF, NOTE/PENCIL HOLDER)		
AKRON BINS (MIN 10 PER STORE)	–	–			
POS SWING ARM 1CVS-LCD-ARM-ASSY-5(All POS's)	–	–	UNDER COUNTER FILE CABINET	–	–
POS SWING ARM 1LCD-SWM-063(RX CONNECT TERMINAL)	–	–			
POS SWING ARM 1CLP-SCANNER-MNT-2(POS SCANNER)	–	–			

UNIWEB FIXTURE LEGEND

- EXISTING UNIWEB FIXTURE
- NEW UNIWEB FIXTURE
- RELOCATED UNIWEB FIXTURE
- NEW/EXISTING UNIWEB FIXTURE WITH NEW/EXISTING BASE DECK & WITH NEW/EXISTING SHELVING
- REMOVED UNIWEB FIXTURE

** IN ORDER FOR "T" LEGS TO BE ORDERED, THE EXISTING UNIT MUST HAVE PANELING ON BOTH SIDES (NOT TYPICAL UNLESS THE UNIT WAS ORIGINALLY A BAY UNIT)

ARCHITECT INFO:

COMPANY NAME: Little
CONTACT NAME: Kevin Seibel
CONTACT PHONE: 704-676-3352
CONTACT EMAIL: kseibel@littleonline.com

CVS STORE LAYOUT INFO:

CONTACT NAME: KYLE JOHANNESSEN
CONTACT PHONE: 401-770-6586
CONTACT EMAIL: KYLE.JOHANNESSEN@CVSHEALTH.COM

STORE AREA CALCULATIONS

SCALE: 1/8" = 1'-0"	SERVICE AREA: 760 S.F.	RETAIL AREA: 9,386 S.F. (PHARMACY AREA INCLUDED)
TOTAL STORE AREA: 12,016 S.F.		
RECEIVING AREA: 1,343 S.F.	PHARMACY AREA: 1,123 S.F.	MEZZANINE: N.A.

ADA CONSTRUCTION SCOPE OF WORK

REST ROOMS AND HALLWAY:

MEN'S RESTROOM:

- DOOR CLOSER CAUSES DOOR TO TRAVEL FROM 90° OPEN TO 12° FROM LATCH IN LESS THAN 5 SECONDS. ADJUST SURFACE-MOUNTED OVERHEAD CLOSER TO PROVIDE COMPLIANT SPEED. MAY INHIBIT PROPER LATCHING. IF SO, REPLACE EXISTING CLOSER WITH COMPLIANT MODEL WHICH ALLOWS DOOR TO OPERATE AS INTENDED. MUST ALSO BE ADJUSTED TO MEET THE MAXIMUM OPENING FORCE OF 5 #.
- PIPES UNDER LAVATORY ARE NOT INSULATED PROPERLY. INSULATE WATER SUPPLY AND DRAIN PIPES. ENSURE THAT ALL OTHER SHARP OR ABRASIVE SURFACES ARE PROPERLY COVERED OR FILED SMOOTH.
- NO COAT HOOK IN TOILET ROOM BUT IS PROVIDED IN OTHER TOILET ROOMS. INSTALL COAT HOOK WITHIN REACH RANGE. IT IS SUGGESTED THAT THIS NEW COAT HOOK BE INSTALLED ON THE WALL OR PARTITION ADJACENT TO THE DOOR AND NOT ON THE BACK OF THE DOOR. COORDINATE WITH CLEAR FLOOR SPACE AND REACH RANGE REQUIREMENTS.

WOMEN'S RESTROOM:

- DOOR CLOSER CAUSES DOOR TO TRAVEL FROM 90° OPEN TO 12° FROM LATCH IN LESS THAN 5 SECONDS. ADJUST SURFACE-MOUNTED OVERHEAD CLOSER TO PROVIDE COMPLIANT SPEED. MAY INHIBIT PROPER LATCHING. IF SO, REPLACE EXISTING CLOSER WITH COMPLIANT MODEL WHICH ALLOWS DOOR TO OPERATE AS INTENDED. MUST ALSO BE ADJUSTED TO MEET THE MAXIMUM OPENING FORCE OF 5 #.
- PIPES UNDER LAVATORY ARE NOT INSULATED PROPERLY. INSULATE WATER SUPPLY AND DRAIN PIPES. ENSURE THAT ALL OTHER SHARP OR ABRASIVE SURFACES ARE PROPERLY COVERED OR FILED SMOOTH.

HALLWAY:

- DRINKING FOUNTAIN BOTTOM IS GREATER THAN 27" AFF AND PROJECTS MORE THAN 4" FROM WALL. INSTALL A CANE TOUCH APRON WITH LOWEST EDGE AT 27" AFF UNDER DRINKING FOUNTAIN TO DIRECT BLIND OR VISION IMPAIRED INDIVIDUALS AROUND UNIT.

PHARMACY:

- BLOOD PRESSURE MACHINE CLEAR FLOOR SPACE OBSTRUCTED BY WALL. RELOCATE BLOOD PRESSURE MACHINE TO A LOCATION WHERE A 30" X 48" CLEAR FLOOR SPACE CAN BE PROVIDED ADJACENT TO THE MACHINE FOR A PERSON IN A WHEELCHAIR TO MAKE A SIDE TRANSFER. COORDINATE WITH OTHER MOVEABLE FURNITURE/ITEMS THAT MIGHT OBSTRUCT THE CLEAR FLOOR SPACE.
- PHARMACY PICK-UP COUNTER OBSTRUCTED BY CREDIT CARD READER/POINT-OF-SALE MACHINE AND COUNTER IS MORE THAN 48" LONG.RELOCATE CREDIT CARD READER/POINT-OF-SALE MACHINE TO PROVIDE AT LEAST 36" CLEAR LENGTH.

RETAIL:

- AT PHOTO-LAB AREA, COUNTERTOP PROJECTS MORE THAN 4" FROM WALL. COUNTER PROJECTS 9.25" AT 33.75" AFF. CVS PHOTO LAB COUNTER CURVED END PANEL CREATES A PROTRUDING OBJECT. REPLACE CURVED COUNTER END PANELS WITH STRAIGHT PANELS.
- NO RLB EXIT SIGN AT MAIN ENTRY AND EMERGENCY EXIT DOORS. PLACE SIGN TO THE RIGHT OF DOORS ON FRAME OR AN ADJACENT WALL. RELOCATE MERCHANDISE. IF SIGN CANNOT BE LOCATED TO THE RIGHT OF THE DOORS, PLACE SIGN ON THE FACE OF THE RIGHT-HAND DOOR PANEL. ON THE EMERGENCY EGRESS DOOR, PLACE SIGN ON THE PUSH-SIDE OF THE DOOR PANEL.
- AT RETAIL A4EA COLUMN, FIRE EXTINGUISHER OUTSIDE REACH RANGE (15" MINIMUM TO 48" MAXIMUM AFF FOR FORWARD AND PARALLEL APPROACH. FIRE EXTINGUISHER 50.25" AFF. LOWER FIRE EXTINGUISHER WITHIN REACH RANGE. REPAIR/REFINISH AS NEEDED. IF FIRE EXTINGUISHER IS LOCATED AT AN EXIT/ENTRANCE, VERIFY WITH LOCAL BUILDING CODES WHERE IT CAN BE RELOCATED.
- PHOTO-LAB FRONT CHECKOUT SALES SERVICE COUNTER DOES NOT PROVIDE THE REQUIRED HEIGHT AND/OR LENGTH FRONT SALES COUNTER OBSTRUCTED BY CREDIT CARD READER. RELOCATE CREDIT CARD READER/POINT-OF-SALE MACHINE TO PROVIDE AT LEAST 36" CLEAR LENGTH.

MINUTE CLINICS

- MANEUVERING CLEARANCE AT DOORWAY IS LESS THAN REQUIRED. PULL REQUIRED WIDTH – 18", EXISTING WIDTH LESS THAN 18" OBSTRUCTED BY EMERGENCY EQUIPMENT BOX. RELOCATE PERMANENT OBSTRUCTION TO PROVIDE REQUIRED ACCESS. REPAIR/REFINISH AS NEEDED.

LAYOUT DESIGNER

KYLE JOHANNESSEN – KYLE.JOHANNESSEN@CVSHEALTH.COM – 401-770-6586 – 09/14/20

PROJECT: HEALTH HUB RESET V2

GROUP FILE NOTES

BBY FD WIC	DAIRY LABELS WH	REVLON HOT SPOT LABELS	COVERGIRL HOT SPOT LABELS	MAYBELLINE HOT SPOT LABELS	LOREAL HOT SPOT LABELS	PHOTO APEX W/ CX3240P	POSTAGE STAMPS	FSHN READ GLASSES MENS
BARWARE J-HOOKS	BHD CHECKOUT 12X72	RX RETAIL ITEMS	PAIN RELIEF POWDERS LABEL EVENT	ALL STORES TRK	PSE RX LVL 1 3X84 (3)	PHOTO RETAIL ITEMS W/DUPLEX	LACTAID SUPPLEMENT FIXTURE	REGIONAL WATER DEER PARK
PSE LVL1	J-HOOKS	PHOTO BATTERY SPINNER	REGIONAL DRNK WATER DEER PRK	REGNL WIRELESS-UP CELLULAR	TAKE-AWAY PHARMACY PROGRAM	BATT CANS 1X1	BOD TRK	C/O CNDY ACQ 3UNIT WALL NO MAGS LT
FRONT QUEUE TENSATR 12FT 6 PANEL HHB	RX QUE TENSATOR 12X36 3 PANEL	HHC MOBILITY SCOOTER FIXTURE LABELS	TOC F3	HINOPTICS MINIWING	REGIONAL WARM JUICE DEER PRK	WIRE RACK CORE 6	LOLLIPOP GE FIXTURE LABELS	SKINNY TOWER BEAUTY TRACKING
TOP OF CHECKOUT CHARGING FIXTURE	HALLS COUGH DROP MINI WING	PHARMACY DRIVE THRU	OPIOID TO OTC LABEL EVENT	*FORTO BEV CLR	*5HOUR ENRGY BEV CLR	LIQID IV BEV CLR	*DISPOSE RX LABEL EVENT	HH CLEANERS MINI POP UP
DIET/NUTRITIONAL SUPPL MINI POP UP	COVID CUT IN - BLK TISSUE HHC	PSOM P6000 PRINT CONSUMABLES ONLY	BE INSPIRED SPINNER RACK	HELIUM BALLOON RACK	WATER FILTRATION SKUS LABEL EVENT	REGIONAL GIFT CARDS - NC (DC:TN)	READING GLASSES END 3X66	

OFF SHELF MAP KEY

EE–BATH POUF P.W.
CM–CHANGE MAKER F.S.
CW–CLAIRE'S HAIR ACC F.S.
LB–LIP BAR FLOORSTAND
II–CANE SPINNER
MF–MAKEUP REMOVER F.S.
HE–HELIUM TANK
O–MEDICAL DEVICE BATTERY F.S.
LC–LIGHTERS/PLAYING CARD
L–LIP CARE P.W.
PC– PHONE CHARGING F.S.
PZ– POPARAZZI NAIL F.S.
23–RAINGEAR RACK SM
OTC–STORE BRAND OTC F.S.
UU–SHOE P.W.
RR–SEWING P.W.
WET N'WILD EDIT F.S.
W–WELLY'S FIRST AID P.W.

FLM MAP KEY

CK– COKE

CLUSTER DEFINITION NOTES AREA

LIF (DRIVE AISLE) | MINUTE CLINIC-BACK OF STORE | WELLNESS STANDARD-SIDE WALL

DEMOGRAPHICS		LP–TIER
HISPANIC N/A	AFRICAN AMERICAN AA BASE (10–30%)	LP TIER 3

GONDOLA FIXTURE VENDOR:

LOZIER

SPECIAL MERCHANDISING NOTES:

- ADD CLINICAL WAITING AREA
- ADD COLONY CONSULT ROOM
- ADD TENSATOR QUEUE FIXTURE TO RX CHECKOUT AREA
- ADD NEW SALES ROOM
- ADD TENSATOR QUEUE FIXTURE TO FRONT CHECKOUT AREA
- CONVERT PHOTO LAB TO OPTION C
- UPDATE FLOORING LINES
- UPDATE FIXTURE CONFIGURATION
- UPDATE MERCHANDISING TO CURRENT HEALTH HUB V2 STANDARDS

COSMETIC CLASSIFICATIONS:

Cosmetic Planograms
REVLON 120X78 W/HS
LORL 168X78 ECLIPSE NR W/HS
MAYBL 180X78 W/HS
COVERGIRL 96X78 W/HS
FALSE LASH 48X78
ACC IMP 48X78
*SAL HAN 60X78
NYX 60X60
ALMAY 48X60
ART NAIL 36X60
SAL NAIL 60X60
ESSIE NAIL ECLIPSE 36X60

COS MGR NOTES SVO

OMITTED DEPARTMENTS:

AGE PERFECT COS
B360 FILLER 24X60
BEAUTY TO GO 2 RACKS
BEHIND C/O GRAPHICS
CHILD BOOKS
COPPERFIT PW
COVID 19 PREP EC
ELEVATED HEALTH ENDCAPS
DIST WTR
FRAMES
GLAC FLM
PAPERBACK BOOKS
PET BED RACK
PHONE CHARGING IMPULSE RACK
REUSABLE BAG RACK
SKINEEZ TNL PW
GE SNCK
UPSELL
VINYLUX

Add-Me Planograms
Add Me

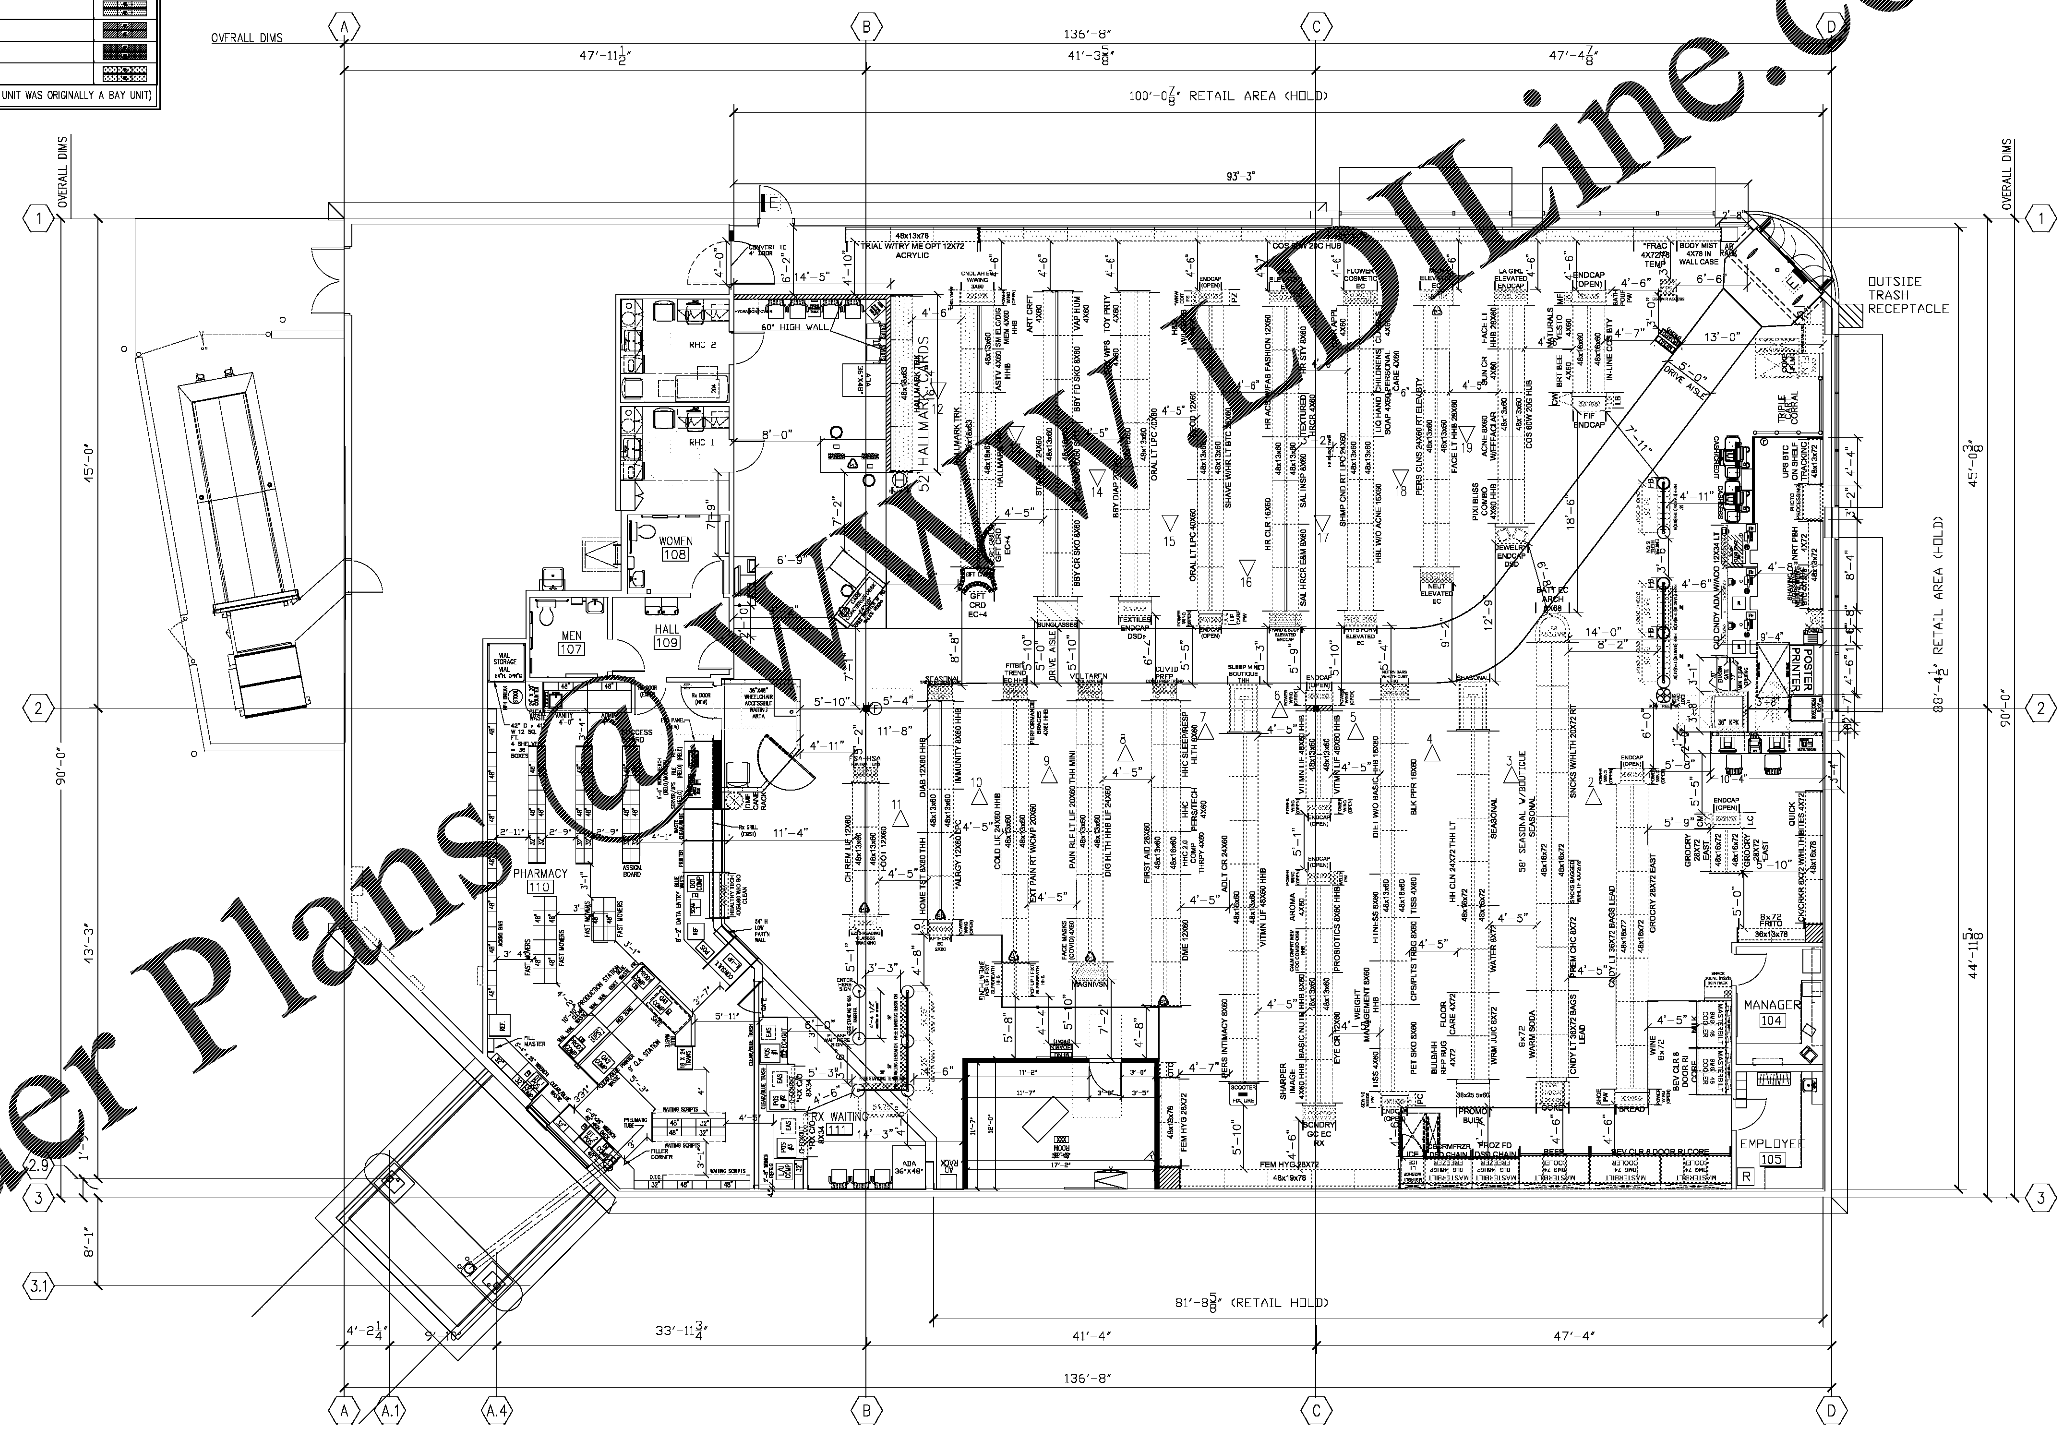

1 MERCHANDISE PLAN
F-1P
1/8" = 1'-0"

Order Plans @ WWW.LDDILine.com

CVS pharmacy

STORE NUMBER: 4176
11 RIVER RIDGE DRIVE
ASHEVILLE, NC

PROJECT TYPE: Health Hub, ADA & Rx Consultation Rm

CS PROJECT NUMBER: 146740

LITTLE
615 South College St. Suite 1600
Charlotte, North Charlotte 28202
T: 704.525.6350 F: 704.561.8700
www.littleonline.com

This drawing and the design shown are the property of Little Diversified Architectural Consulting. The reproduction, copying or other use of this drawing without their written consent is prohibited and any infringement will be subject to legal action.
© Little 2020

LITTLE DIVERSIFIED ARCHITECTURAL CONSULTING, INC. NORTH CAROLINA CHARLOTTE, NC CERT. NO. 50033

SEAL:

11/02/2020

DEVELOPER: CVS pharmacy

REVISIONS:

CVS PROJECT MANAGER:	
DRAWING BY:	xxx
DATE:	September 28, 2020
JOB NUMBER:	121.14217.08
TITLE:	MERCHANDISE PLAN
SHEET NUMBER:	F-1P
COMMENTS:	