John Jones, PE, SE
Structural Engineer
Pell City, AL 205.884.5334

TIMOTHY AHO, ARCHITECT
www.ahoarch.com

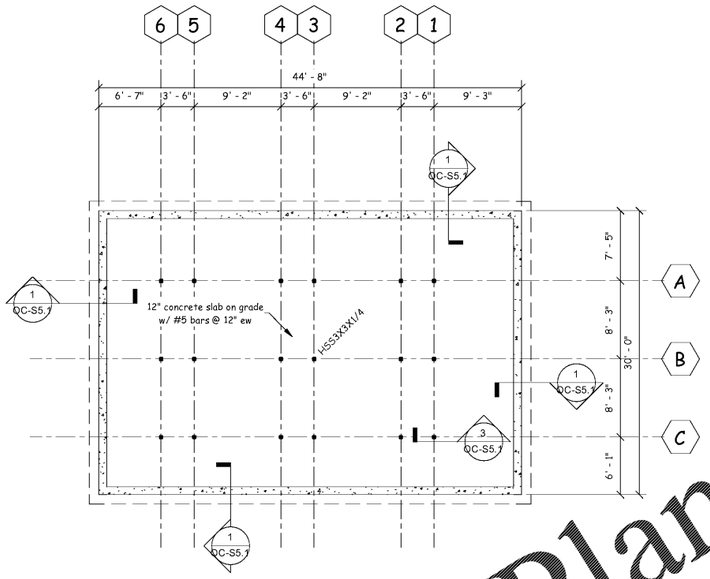

PIT FOUNDATION PLAN
1/8" = 1'-0"

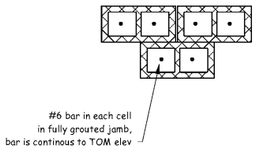

32" Jamb
3/4" = 1'-0"

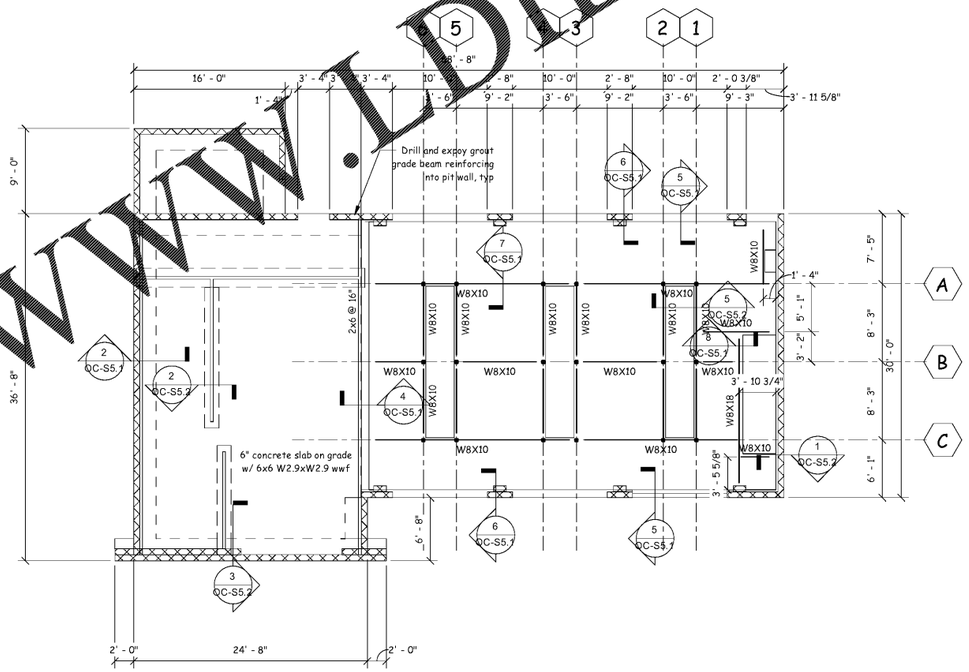

OIL CHANGE FOUNDATION PLAN
1/8" = 1'-0"

Sheet Notes:

1. See Sheet No S0 for typical details and general notes.
2. Reference all elevations to finish floor elevation (+) 0'-0"
3. Floor construction 3" concrete slab with 6x6 W2.9xW2.9 wwf over 2" x 20 ga. galvanized composite metal deck. Total slab thickness = 5". Provide 5/8" dia puddle welds on 36/4 pattern w/ (3) #12 TEK screw sidelap fasteners per span
4. All steel beam reactions shall be designed for 10 kips (ASD) unless noted otherwise.
5. Refer to architectural for all dimensions, slopes, elevations, etc. not illustrated on this plan. Coordinate all final dimensions and elevations with architectural.

Order Plans @ WWW.LDILine.com

Plan North

Express Oil Change & Tire Engineers

Right Hand Oil Change Building (Hurricane)

2265 O'Neal Lane
Baton Rouge, LA 70816

FINAL

No.	Description	Date

© 2020 Aho Architects, LLC.
All Rights Reserved.

Foundation Plan

Project number	20025
Date	08.27.2020
Drawn by	jcj
Checked by	jd

OC-S1.1

Scale As indicated

9/27/2020 9:28:06 AM