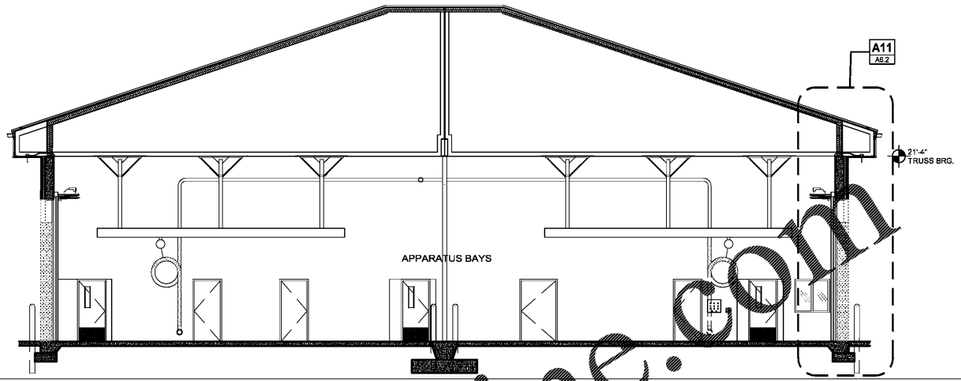


BUILDING SECTION K1 1/8"=1'

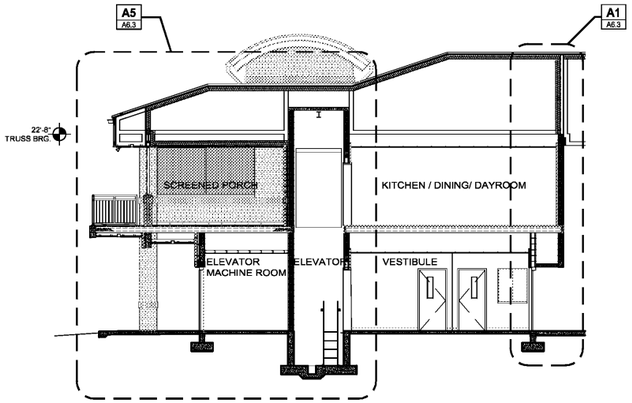


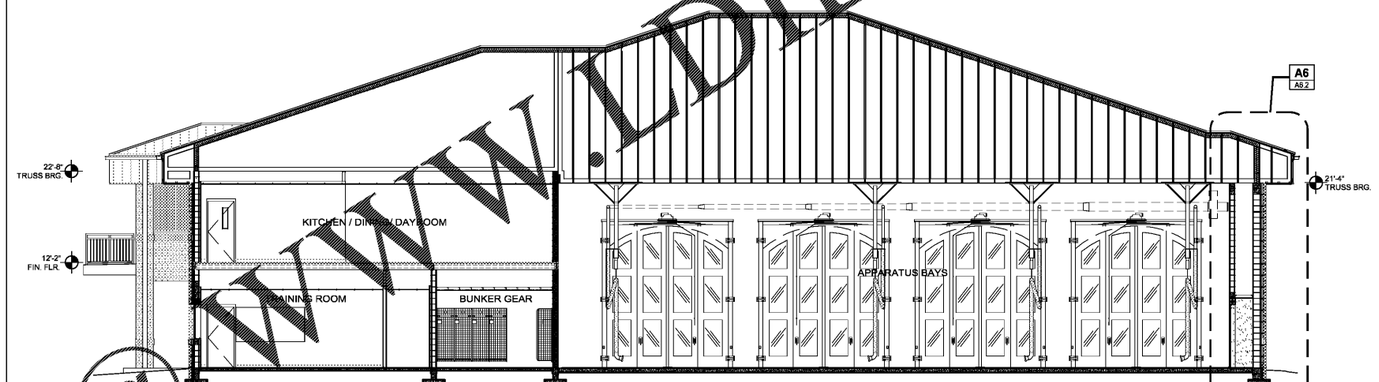


BUILDING SECTION A12 1/8"=1'

BUILDING SECTION E1 1/8"=1'

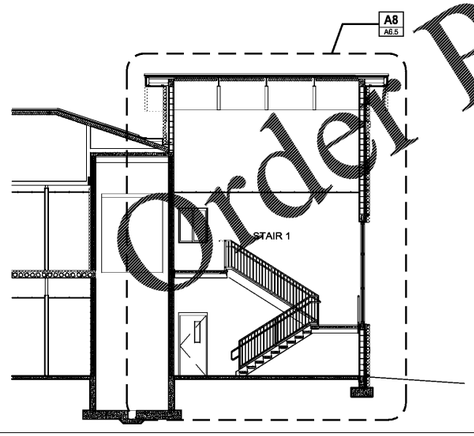


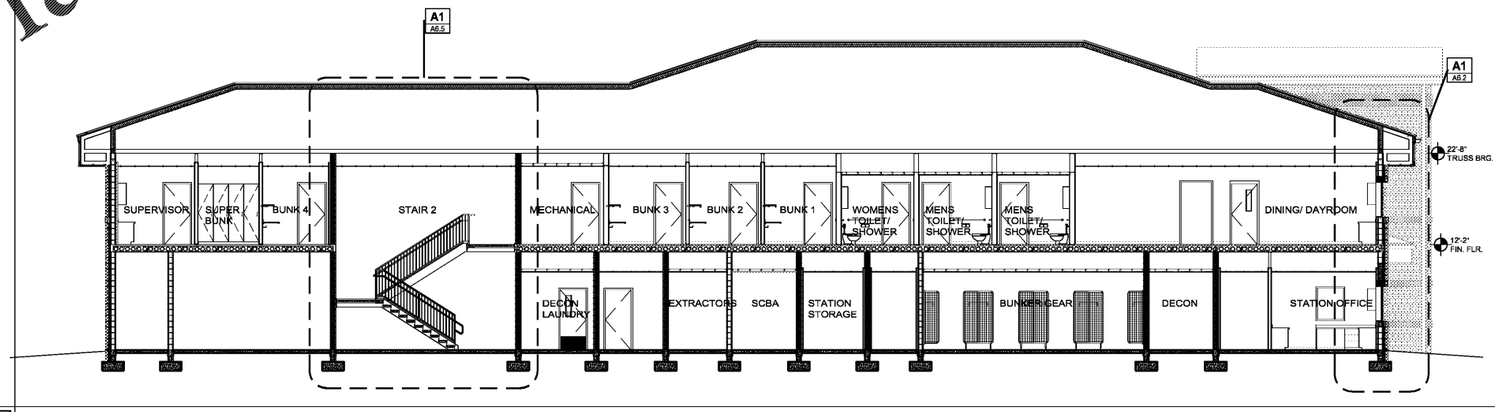


BUILDING SECTION A1 1/8"=1'

Order Plans @ www.LDILine.com

FleischmanGarcia
ARCHITECTURE · PLANNING · INTERIOR DESIGN
SARASOTA OFFICE
2967 CATTLEMEN ROAD, SUITE A
SARASOTA, FLORIDA 34232
PHONE (941) 342-8000
FAX (941) 342-8353
TAMPA OFFICE
201 HYDE PARK PLACE, SUITE 300
TAMPA, FLORIDA 33606
PHONE (813) 251-1994
FAX (813) 251-1994
FLEISCHMAN GARCIA ARCHITECTS, INC. AA C000213

# Pasco County Fire & Rescue Station No. 17

New Port Richey, Florida

THIS DESIGN AND DRAWING IS THE SOLE PROPERTY OF FLEISCHMAN GARCIA AND IS PART OF THIS WORK. MAY NOT BE USED WITHOUT PRIOR WRITTEN PERMISSION FROM FLEISCHMAN GARCIA.

I CERTIFY TO THE BEST OF MY KNOWLEDGE THAT THESE DRAWINGS COMPLY WITH RELEVANT BUILDING CODES

FGA PROJECT NUMBER
19039

ISSUE DATE
05-25-20

REVISIONS
1 DATE: -
2 DATE: -
3 DATE: -
4 DATE: -

SHEET NUMBER
A6.1

06.19.20 Jeff Pinkney#130181838_Pasco FS 17\Drgs\Sheets\FS 17_A6.mcp