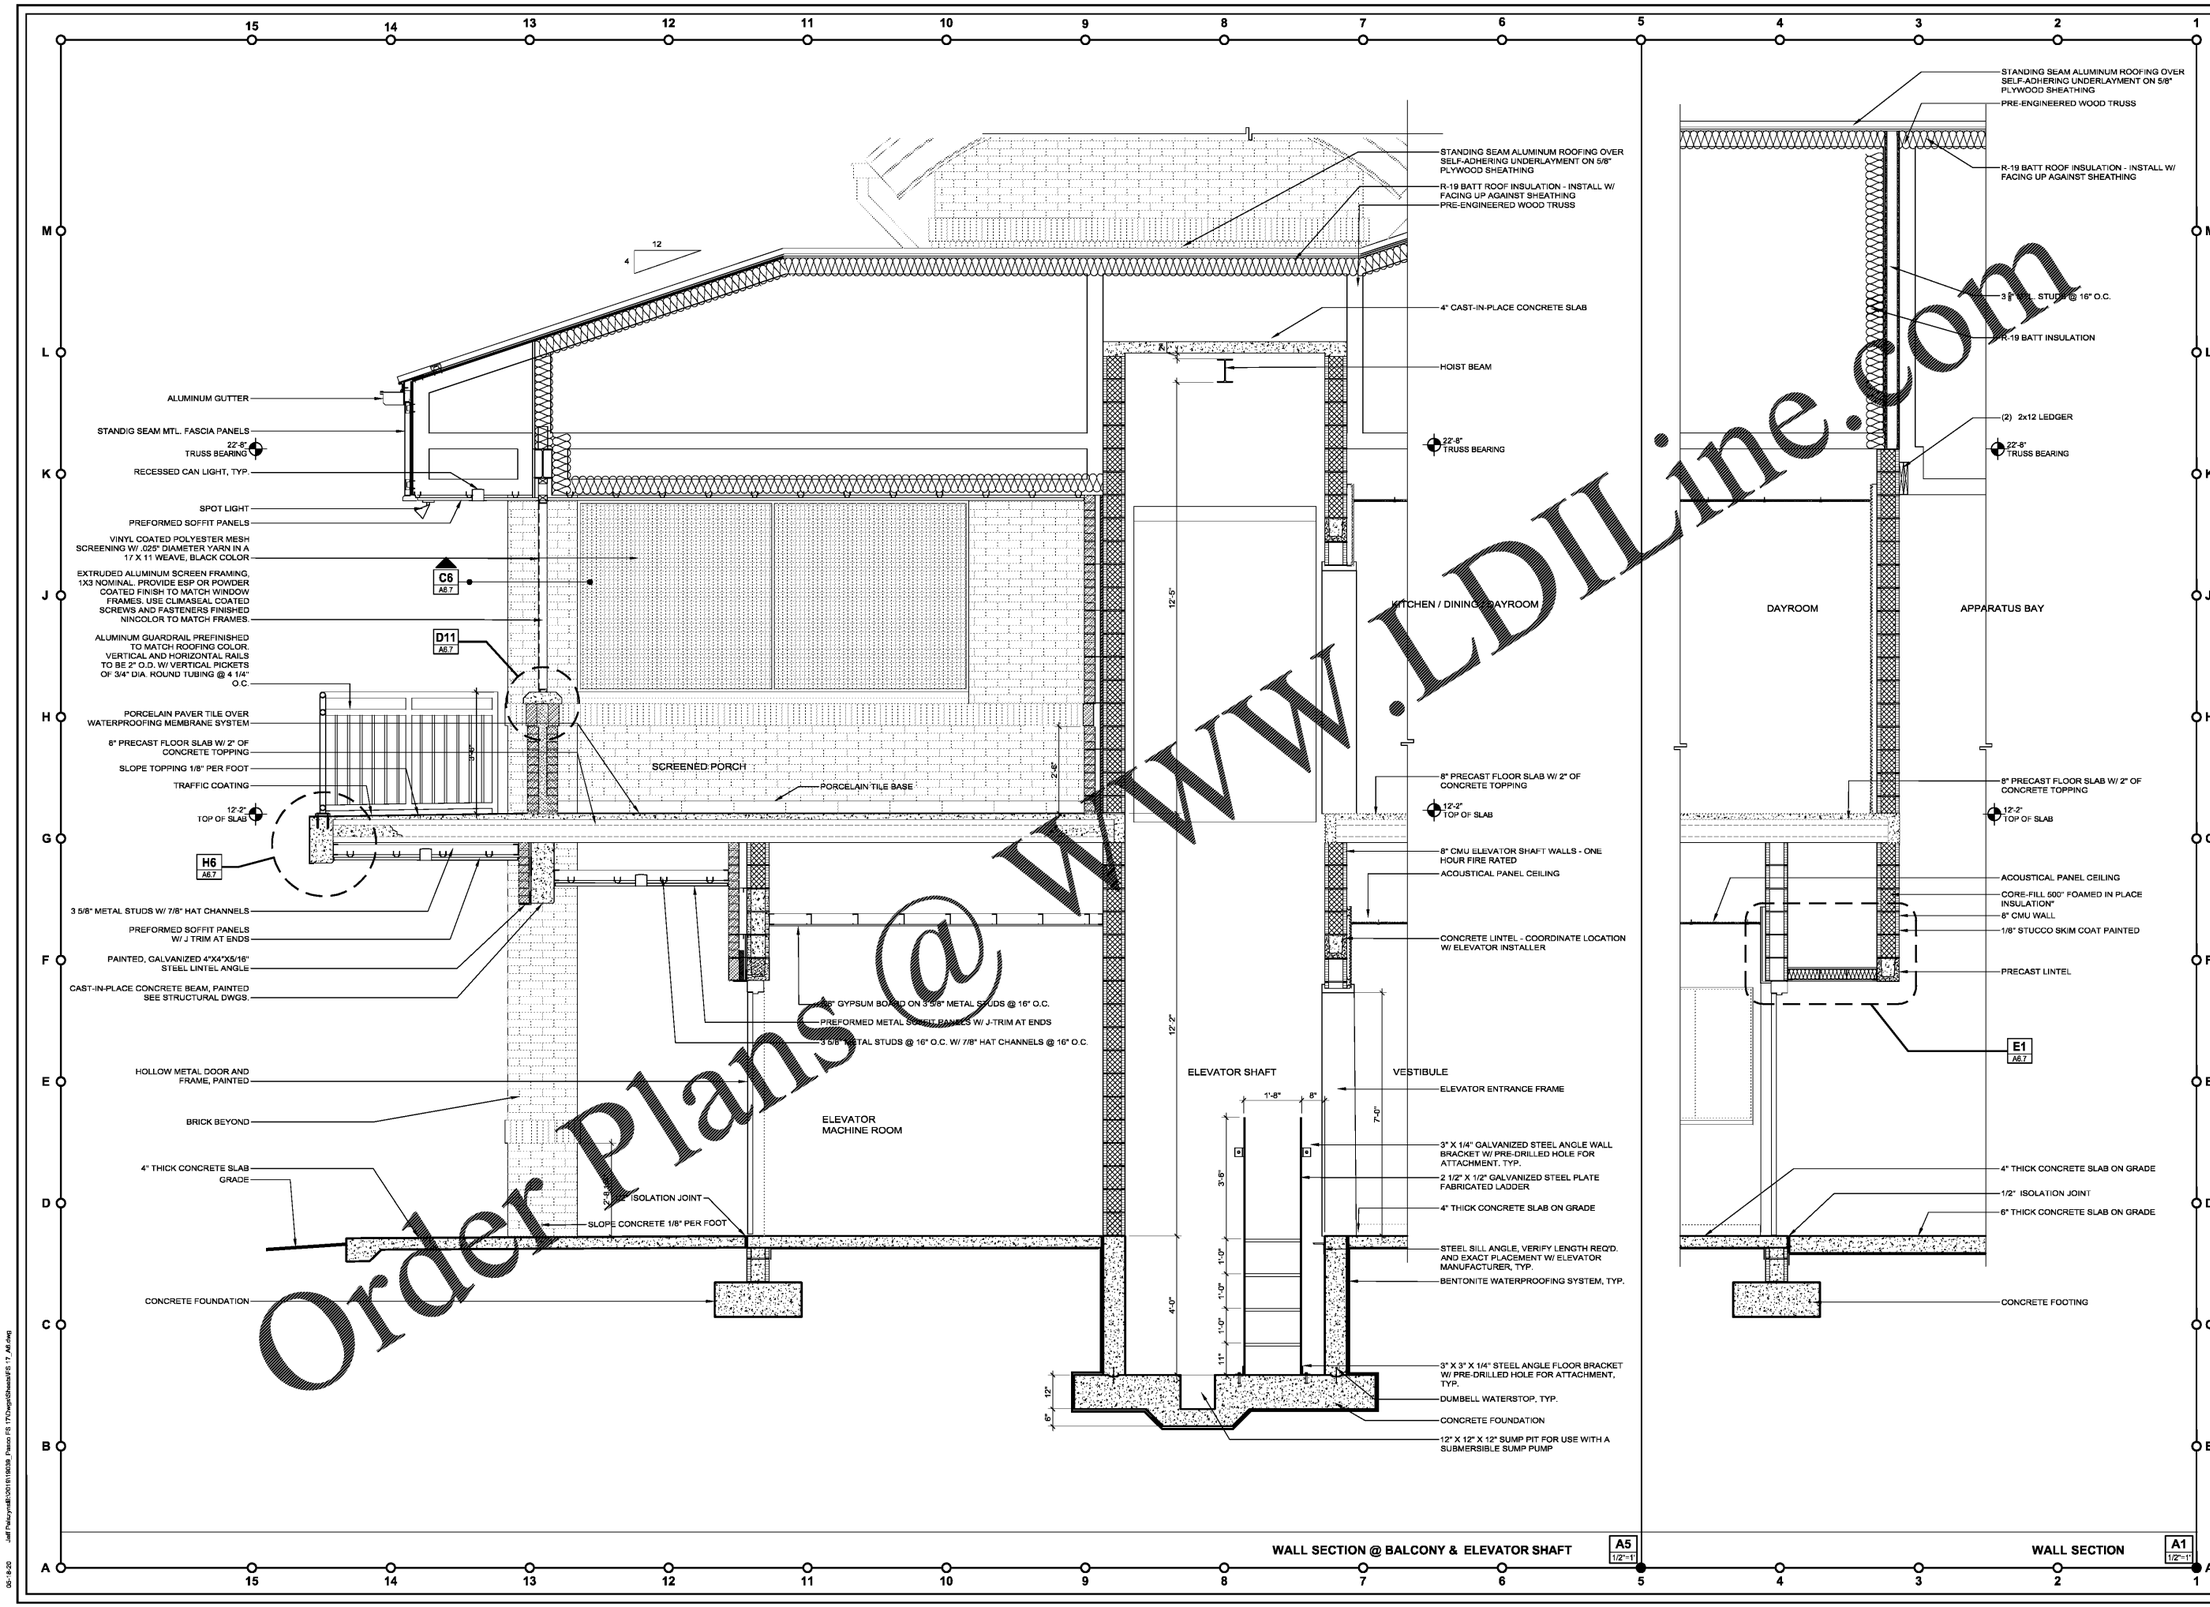

Order Plans @ www.LDILine.com

FleischmanGarcia
ARCHITECTURE · PLANNING · INTERIOR DESIGN
SAFETY HARBOR OFFICE
1000 CENTRAL AVENUE, SUITE 200
SAFETY HARBOR, FLORIDA 34695
PH (727) 725-1818
FAX (727) 725-7900
TAMPA OFFICE
2924 TOYOTA DRIVE, SUITE 200
TAMPA, FLORIDA 33609
PH (813) 217-1488
FAX (813) 217-1496
SARASOTA OFFICE
2987 CLTTER BAY DRIVE
SARASOTA, FLORIDA 34231
PH (941) 343-9293
FAX (941) 343-9253
REGISTRATION NUMBER AA C000123

Pasco County Fire & Rescue Station No. 17

New Port Richey, Florida

THIS DESIGN AND DRAWING IS THE SOLE PROPERTY OF FLEISCHMAN GARCIA AND PART OF THIS WORK MAY NOT BE COPIED OR REPRODUCED WITHOUT WRITTEN PERMISSION FROM FLEISCHMANGARCIA

I CERTIFY TO THE BEST OF MY KNOWLEDGE THESE DRAWINGS COMPLY WITH THE RELEVANT BUILDING CODES

FGA PROJECT NUMBER
19039

ISSUE DATE
05-25-20

REVISIONS
1 DATE: -
2 DATE: -
3 DATE: -
4 DATE: -

SHEET NUMBER
A6.3

05-18-20 Jeff Pelczynski[C:\2019\19039_Pasco FR 17\Dwgs\Sheets\FR 17_A6.dwg]