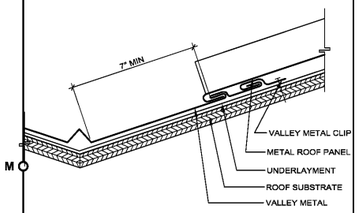

TYPICAL VALLEY FLASHING DETAIL L14 3"=1"

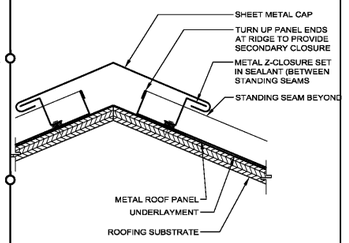

TYPICAL RIDGE FLASHING DETAIL H14 3"=1"

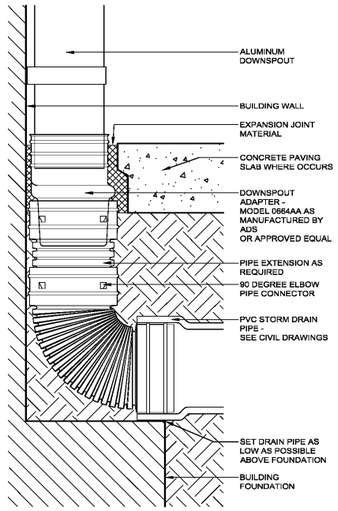

DOWNSPOUT CONNECTION DETAIL D11 3"=1"

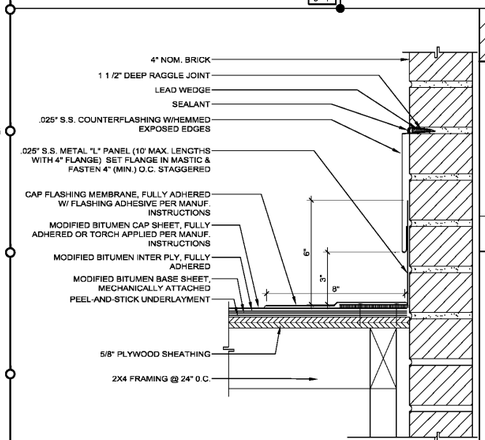

CRICKET ROOF TO WALL FLASHING DETAIL D13 3"=1"

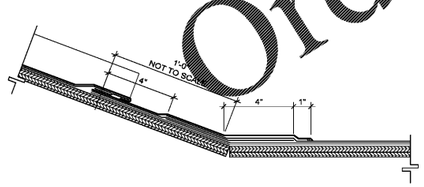

METAL ROOFING TO MODIFIED BITUMEN ROOFING TRANSITION A13 3"=1"

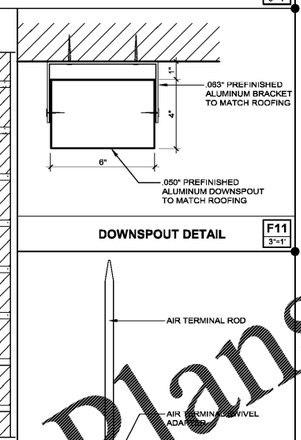

DOWNSPOUT DETAIL F11 3"=1"

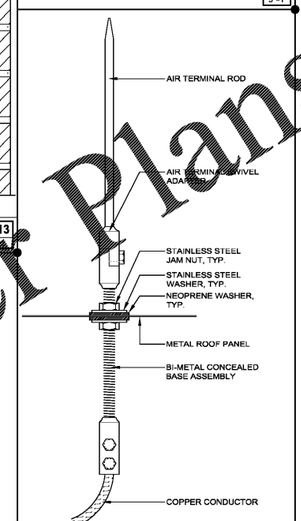

NOTE:
LIGHTNING PROTECTION SUBCONTRACTOR SHALL ATTEND THE PRE-ROOFING CONFERENCE TO COORDINATE THE PLACEMENT AND INSTALLATION PROCEDURES OF AIR TERMINALS WITH ROOFING SUBCONTRACTOR PRIOR TO INSTALLATION OF ANY ELEMENTS OF THE LIGHTNING PROTECTION SYSTEM.

LIGHTNING PROTECTION TERMINAL A11 3"=1"

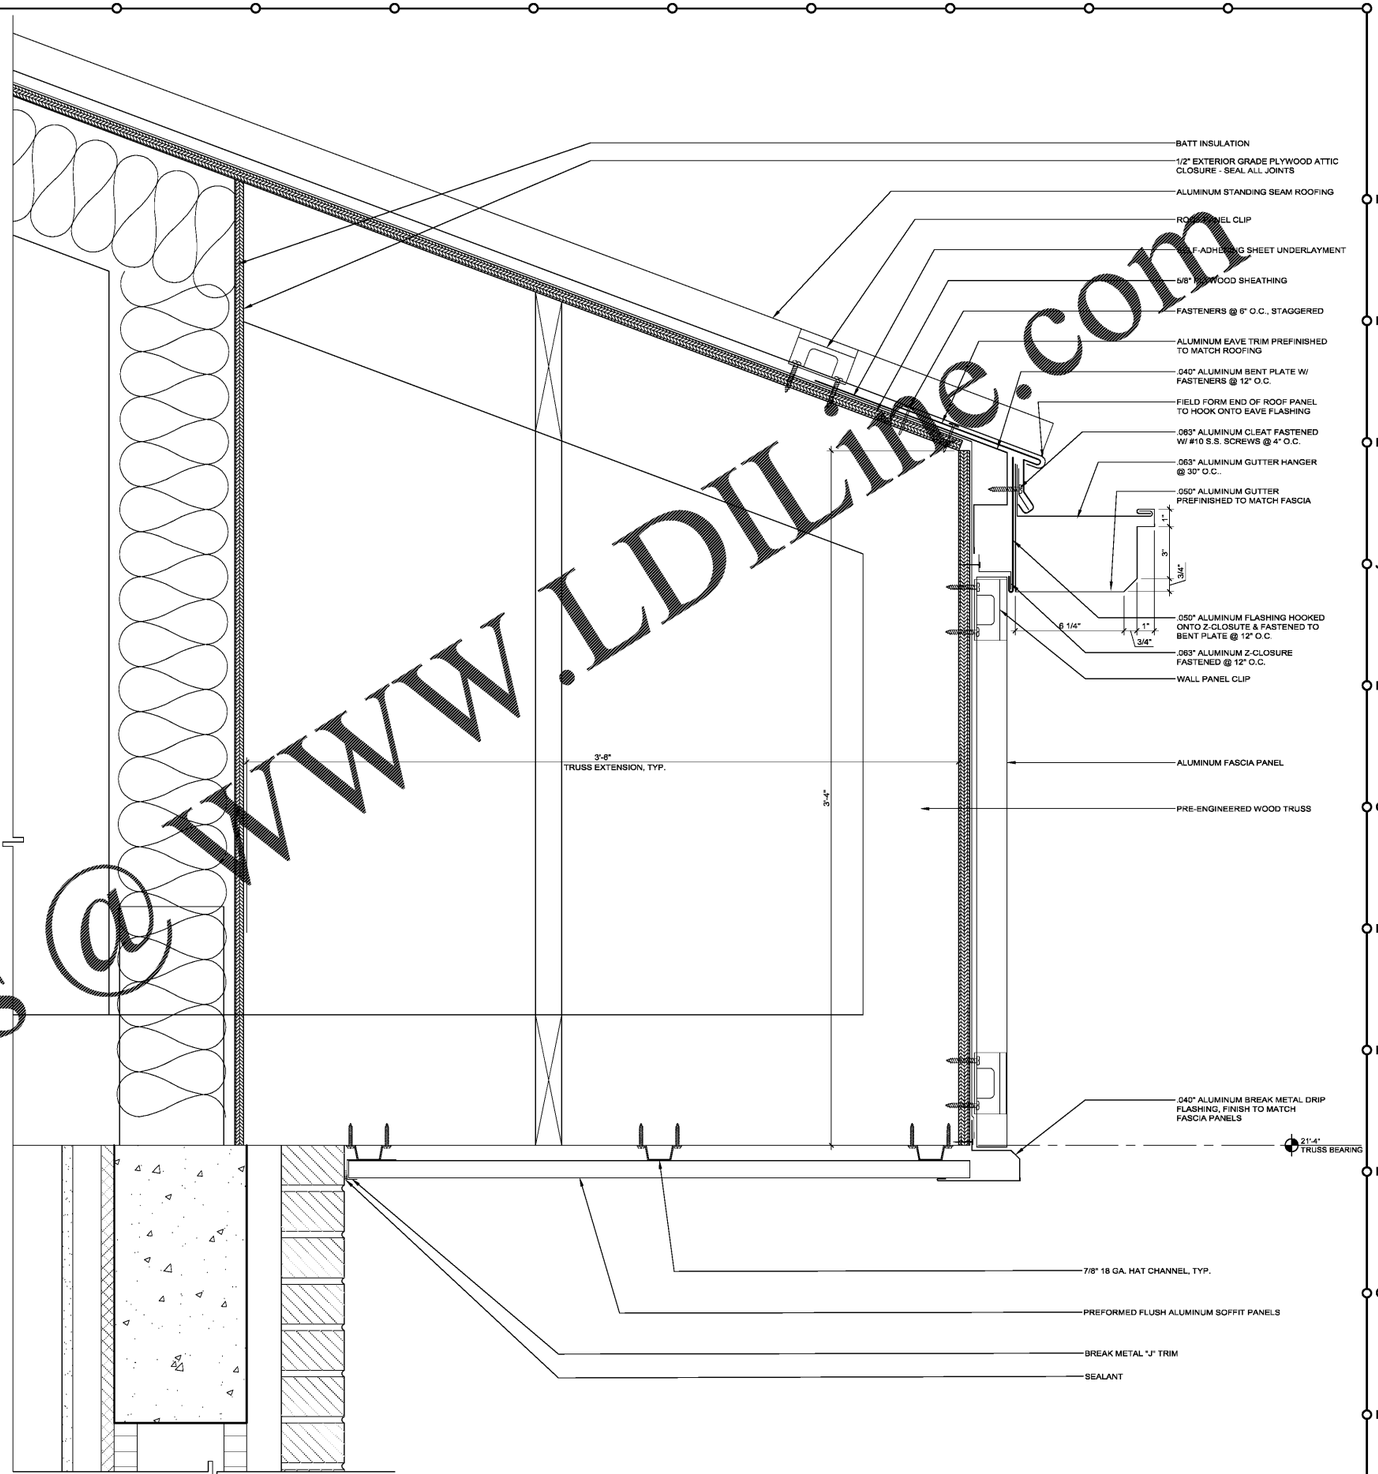

ROOF EDGE DETAIL @ APPARATUS BAY A1 3"=1"

Order Plans @ WWW.LDILine.com

FleischmanGarcia
ARCHITECTURE · PLANNING · INTERIOR DESIGN
SARASOTA OFFICE
2905 CATTLEMEN ROAD, SUITE 201
SARASOTA, FLORIDA 34232
PHONE (941) 342-8223
FAX (941) 342-8223
TAMPA OFFICE
351 BYRD BARROW DRIVE, SUITE 300
TAMPA, FLORIDA 33606
PHONE (813) 251-1988
FAX (813) 251-3994
KEVIN FLEISCHMAN REGISTER # AA C000221

Pasco County Fire & Rescue Station No. 17

New Port Richey, Florida

THIS DESIGN AND DRAWING IS THE SOLE PROPERTY OF FLEISCHMAN GARCIA AND PART OF THIS WORK MAY NOT BE COPIED OR USED PER AIA WRITTEN PERMISSION FROM FLEISCHMAN/GARCIA

I CERTIFY TO THE BEST OF MY KNOWLEDGE THAT THIS WORK WILL BE IN COMPLIANCE WITH ALL RELEVANT BUILDING CODES

FGA PROJECT NUMBER
19039

ISSUE DATE
05-25-20

REVISIONS
1 DATE: -
2 DATE: -
3 DATE: -
4 DATE: -

SHEET NUMBER
A9.2

Jeff Pelczynski#32019189358_Pasco FS 17\Dwgs\Sheets\FS 17_A9.dwg
05-19-20