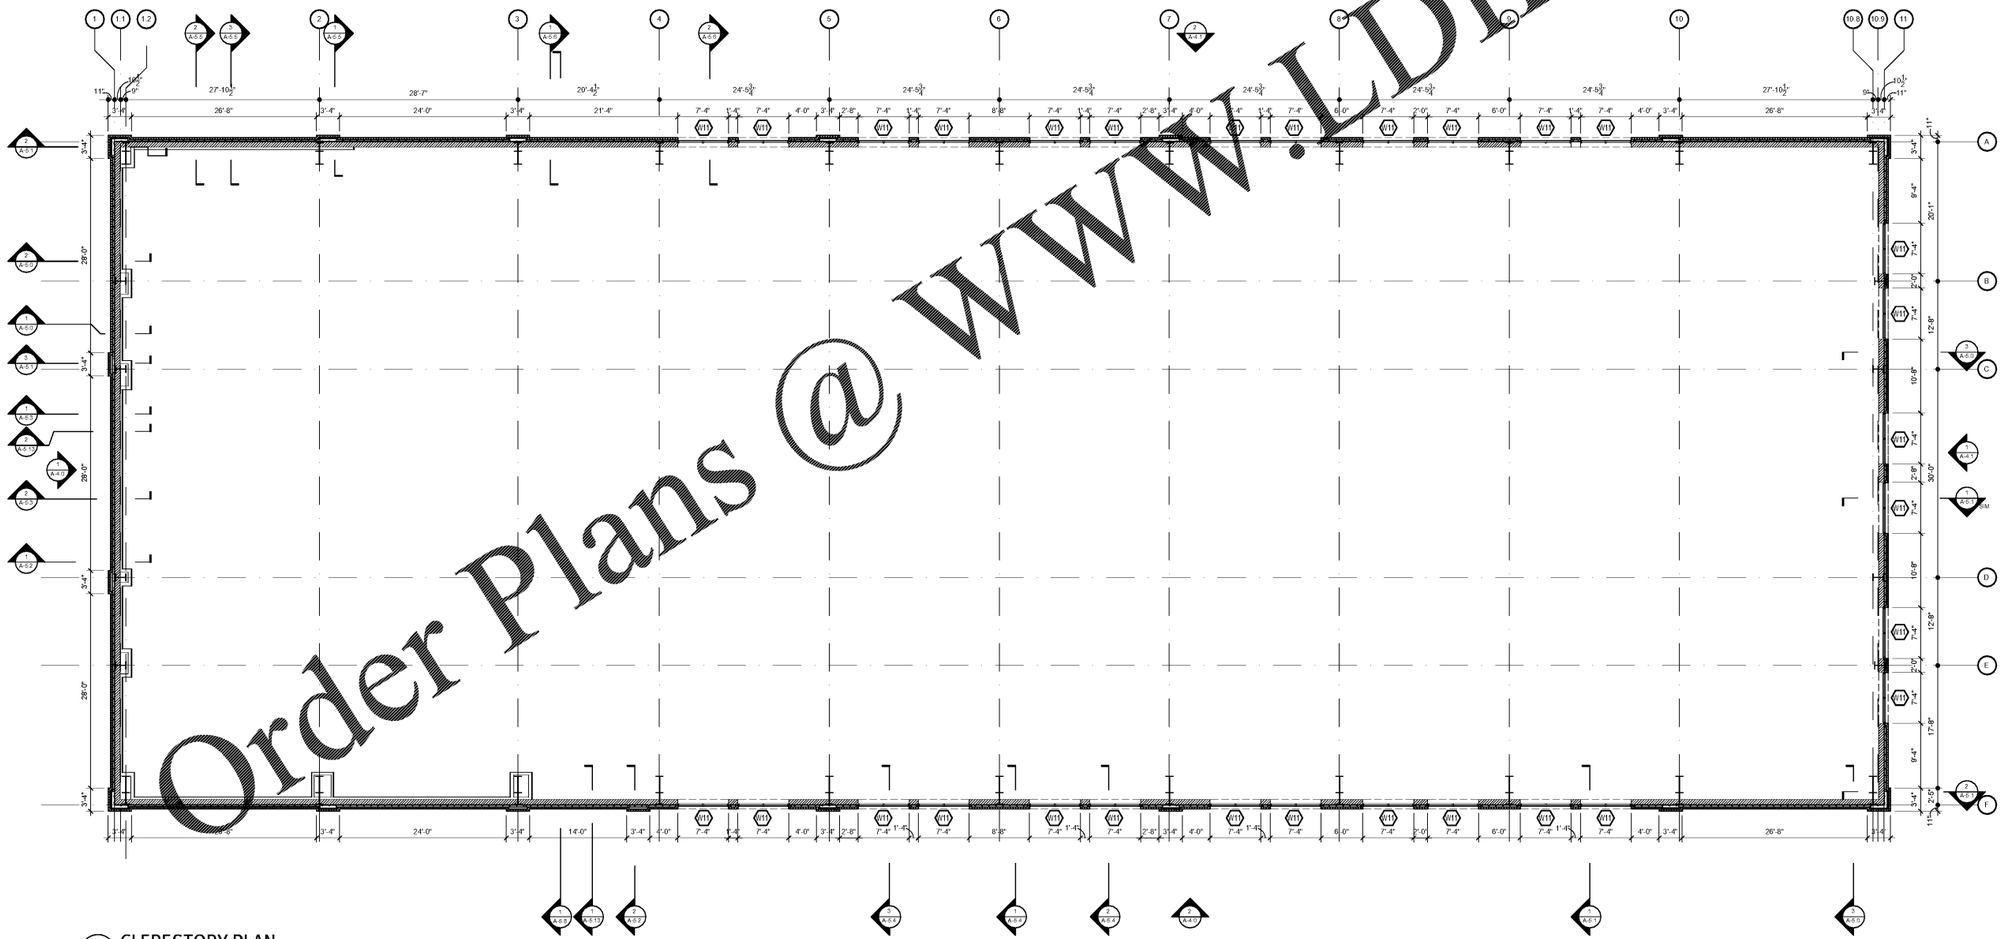

1 A-1.4 CLERESTORY PLAN
SCALE: 1/8" = 1'-0"

Order Plans @ www.LDILine.com

ROBERT JOHNSON
**architects**
1808 West Morehead St.
Charlotte, NC 28208
T 704 / 342.1058
F 704 / 342.3043

STAMPS

09.30.20

CONSULTANT

MIDSOUTH CARPENTER'S TRAINING TRUST

LA VERGNE, TN

PROJECT NUMBER 1987

ISSUE DATE

FOR PERMIT 09.30.20

DRAWING DATA

DRAWN BY: BM/LM
CHECKED BY: TH

SHEET TITLE

CLERESTORY PLAN

This drawing is the property of ROBERT JOHNSON ARCHITECTS, Inc. and is not to be reproduced or copied in whole or in part. It is only to be used for the project and the specifically identified herein and is not to be used on any other project. It is to be returned upon request.

SHEET NUMBER

A-1.4