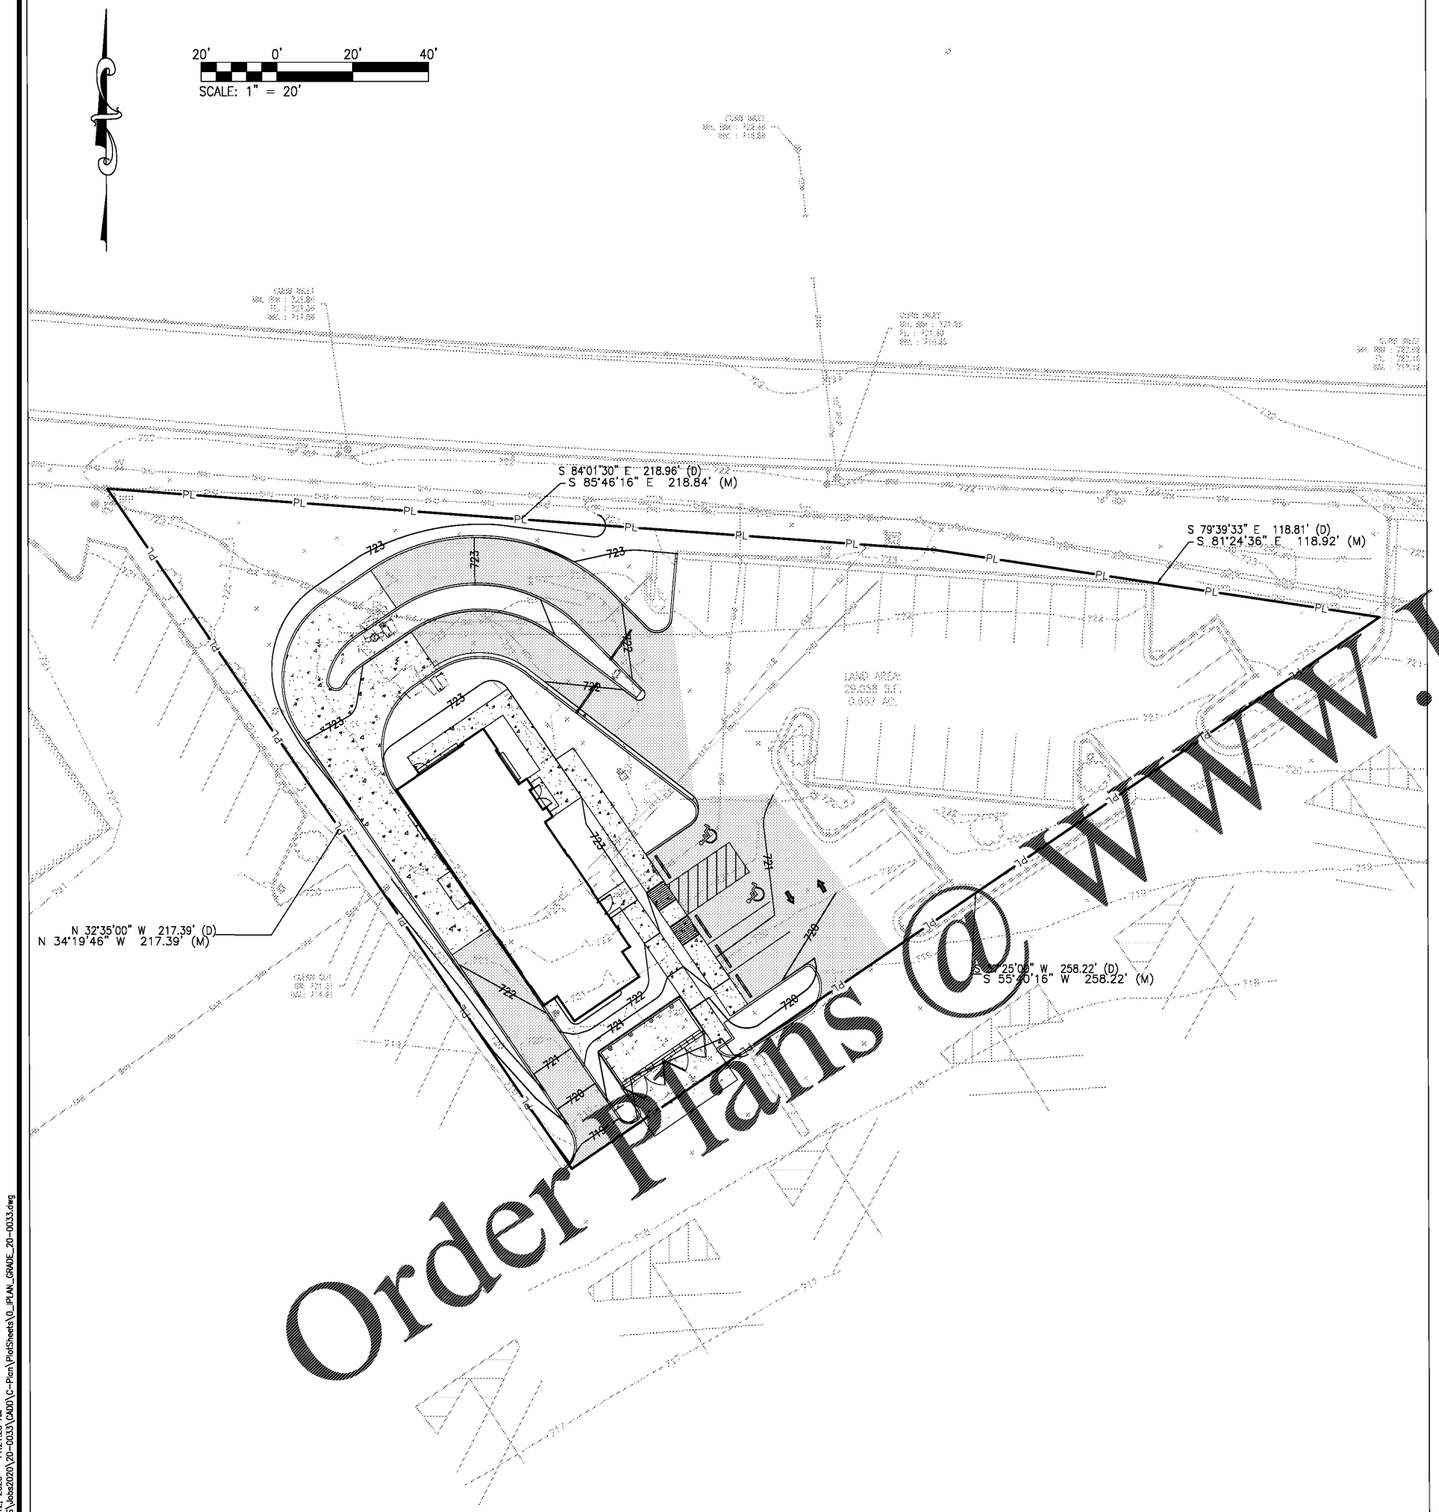

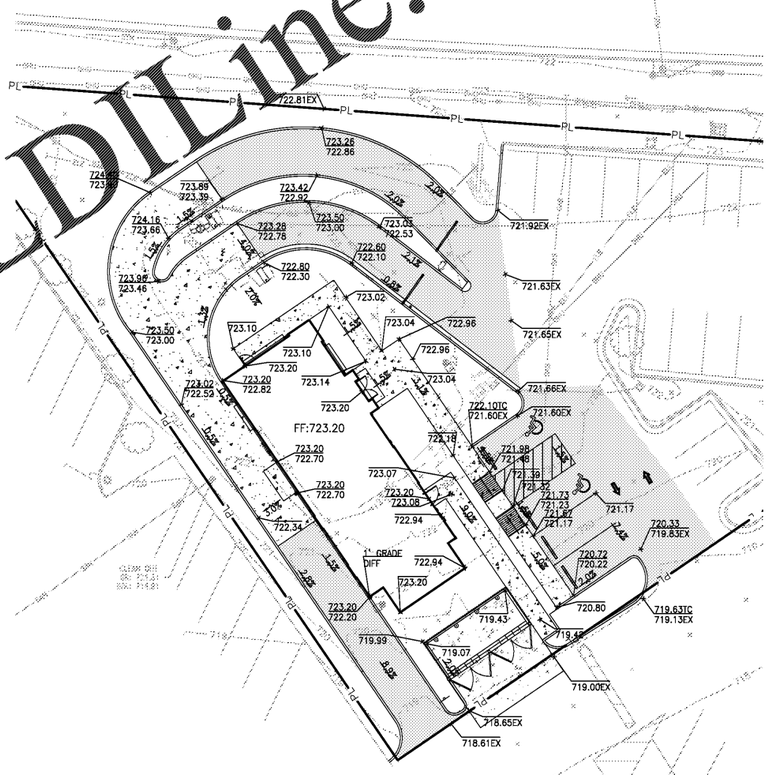

GRADING ABBREVIATIONS

BC	BOTTOM OF CURB FACE
BW	BOTTOM OF WALL
EC	EDGE OF CONCRETE
FF	FINISHED FLOOR
FG	FINISHED GRADE
HP	HIGH POINT
LP	LOW POINT
ME	MATCH EXISTING
TC	TOP OF CURB FACE
TP	TOP OF PAVEMENT
TW	TOP OF WALL

Order Plans @ WWW.LDIline.com

NO	REVISION DESCRIPTION	DATE

CLIENT:
ARCVISION, INC.
1850 CRAIG ROAD, SUITE 300
ST. LOUIS, MO 63146
(314) 415-2400

THE PROFESSIONAL SEAL(S) APPEARING HEREON ARE THOSE RESPONSIBLE ONLY FOR WORK APPEARING ON THIS PAGE AND DISCLAIM, PURSUANT TO SECTION 327.411 RSMo ANY RESPONSIBILITY FOR ALL OTHER PLANS, SPECIFICATIONS, REPORTS OR OTHER INSTRUMENTS OF SERVICE (OTHER THAN THOSE SEALED BY THEM) EXPRESSED OR IMPLIED THAT ARE NOT EXPRESSLY INTENDED TO BE SEALED BY THEM. EXPRESSED PROFESSIONAL OPINIONS ARE INTENDED TO BE ONLY FOR ANY PART OR PARTS OF THE PROJECT TO WHICH THIS PAGE REFERS.

GEORGIA REGISTERED No.PE031140 PROFESSIONAL ENGINEER JAMES T. ROTH
11/13/2020

TACO BELL
6151 HWY 278 NE NW
COVINGTON, GA 30014

GRADING PLAN

cole®
• ST. CHARLES
2303 S. 19th Street
Suite 307
St. Charles, MO 63303
636.922.0202 tel
www.colellc.com
CIVIL ENGINEERING / SURVEYING / PLANNING / LANDSCAPE ARCHITECTURE

DESIGN/CALC BY	CAW
DRAWN BY	CAW
CHECKED BY	CAW
DRAWING SCALE	AS NOTED
DATE	11-05-2020
Job Number	20-0033
Sheet Number	C5.0

USER: Christine Wilson TAB: C5.0
DATE: November 12, 2020 - 11:21:35 AM
DRAWING: S:\JOBS\Jobs2020\20-0033\CADD\C-Plan\PlotSheets\10_PLAN_GRADE_20-0033.dwg